

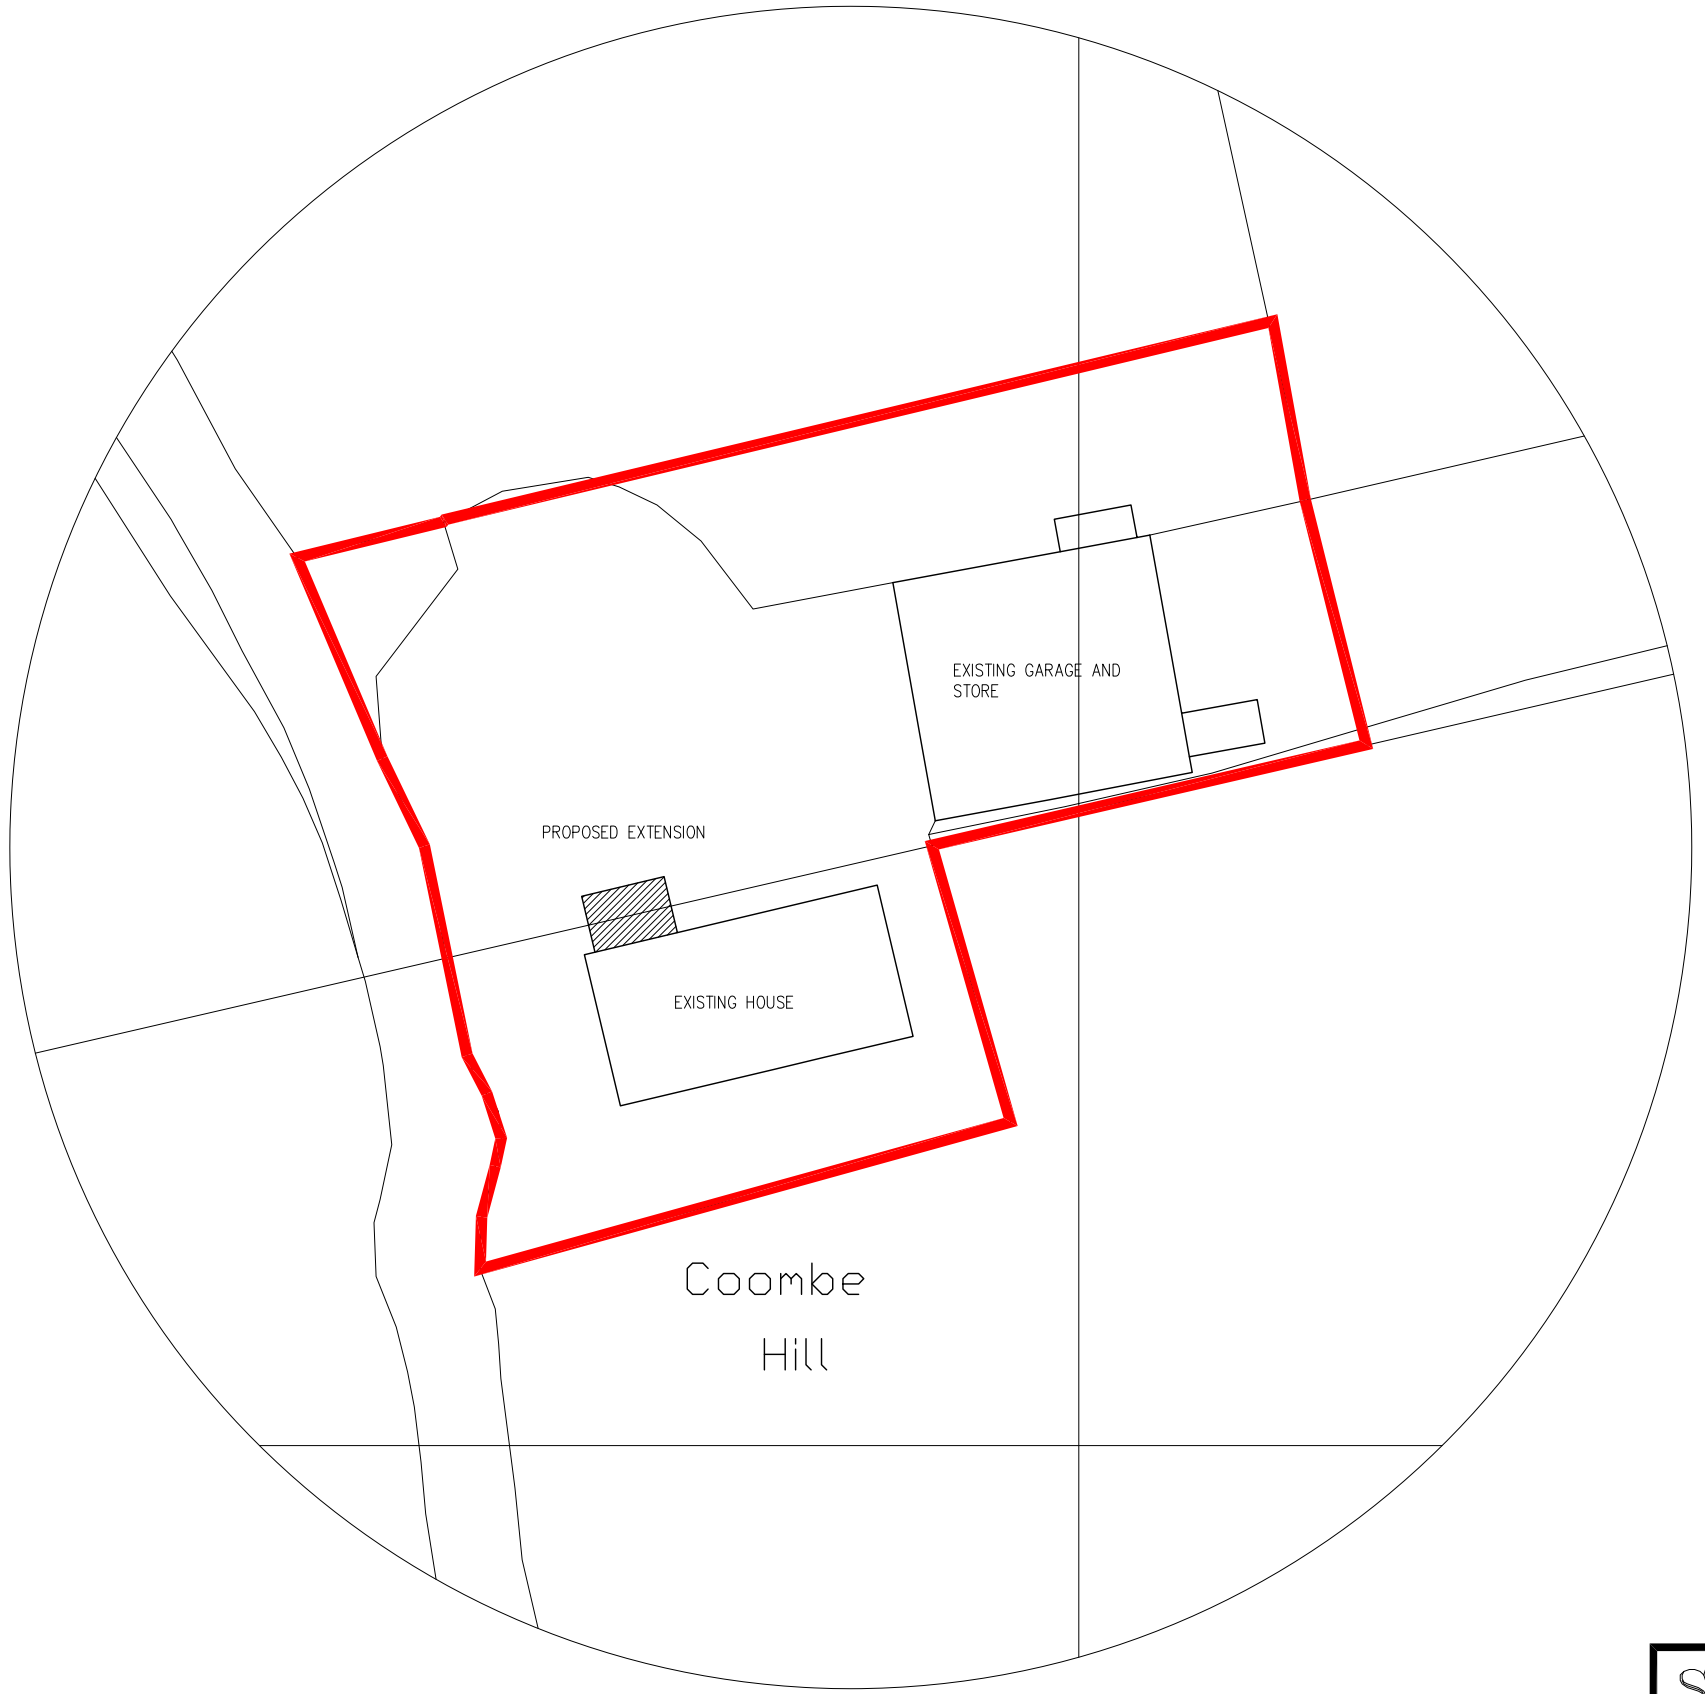


BLOCK PLAN 1:500

0 10 20 30 40 50

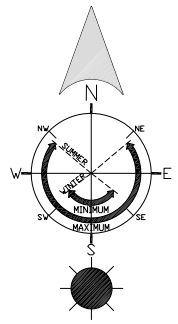

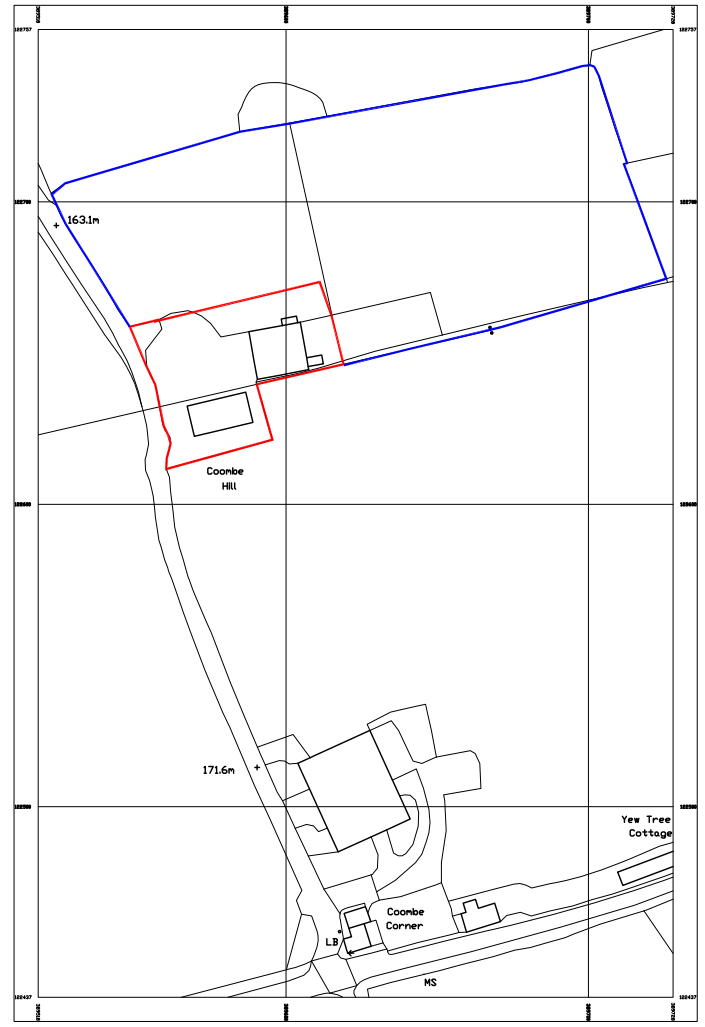

LOCATION PLAN 1:2500

0 50 100 150 200 250

SCHEME
COOMBE HILL, MIDDLE COOMBE
SHAFTESBURY, DORSET, SP7 9LX
FOR MR AND MRS A SIMPSON

2547/4A

1:500@A3