

Proposed Front Elevation
Scale 1:100

0 1 2 3 4 5
metres

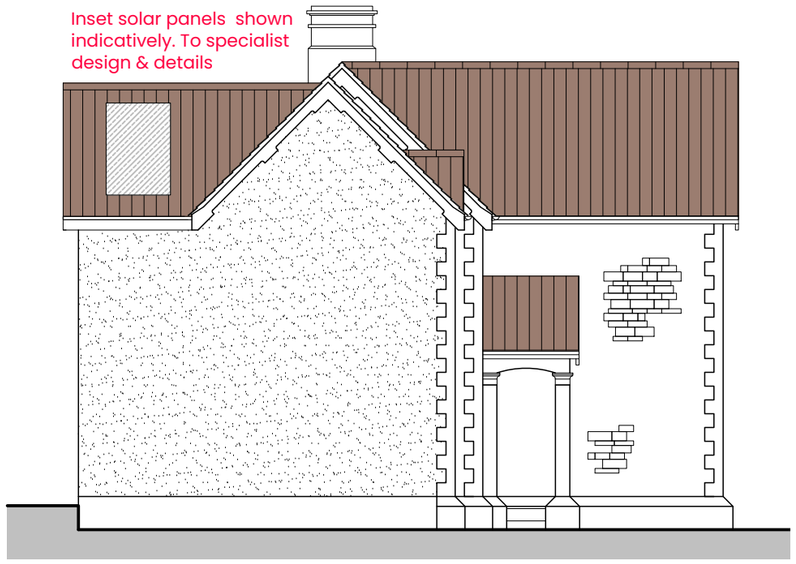

Propsed Side Elevation
Scale 1:100

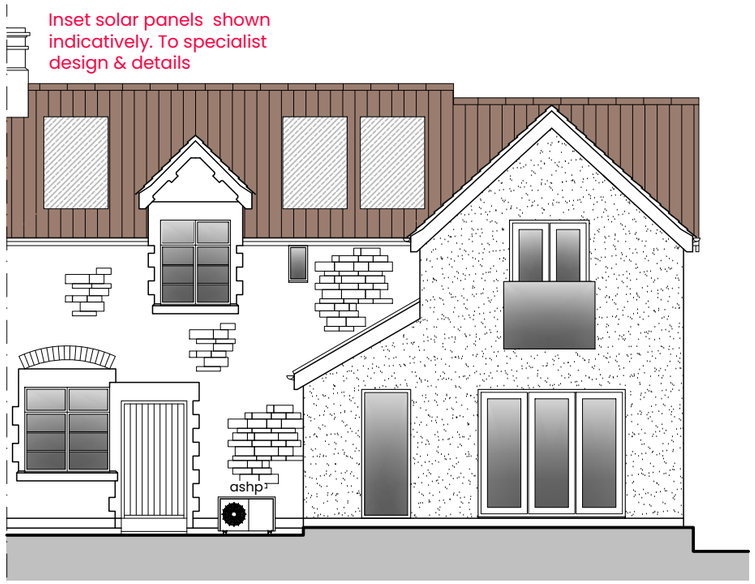

Proposed Rear Elevation
Scale 1:100

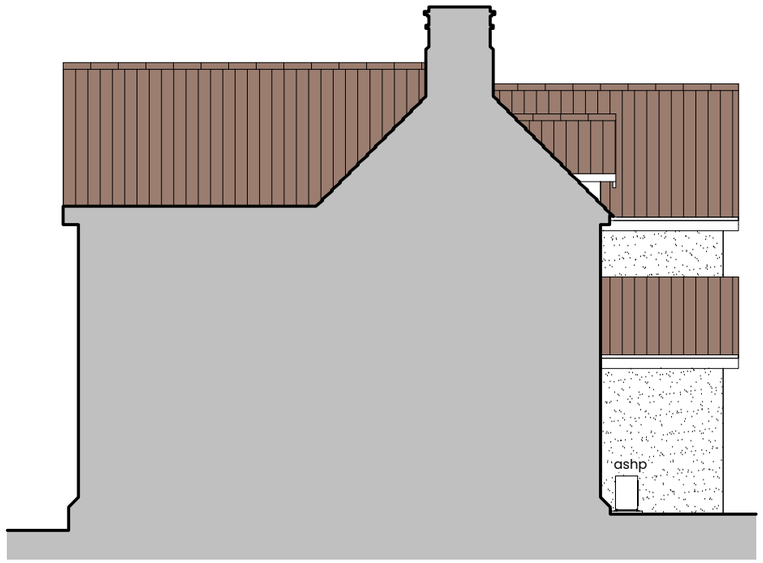

Proposed Sectional Side Elevation
Scale 1:100

PROPOSED EXTERNAL MATERIALS

Roof:
- Slate roof tiles to match existing
- Inset solar panels to specialist design

RW Goods:
- Half round white gutter and downpipes
- White finished detailed fasica boards
  - To match existing house

Walls:
- Natural coursed stone with detailing to match existing house
- Rough cast render to side and rear elevaitons

Windows and doors:
- White UPVC windows to match existing
- Grey composite front & rear door
- Bi-fold doors and picture window to be grey

Rev	Description	Date
A	ASHP location shown for planner's reference	21/12/23

SJP ARCHITECTURAL CONSULTANTS
W: www.sjp-architecture.co.uk **M:** 07850076921

Project Title
Proposed Two Storey Extensions At
Elm Cottage,
12 Alderton Road,
Grittleton
SN14 6AN

Drawing Title
Proposed Elevations

Drawing Number
PA23/344/08

Scale	1:100 @ ISO A3	Revision	Rev A