Scale 1:100

0 1 2 3 4

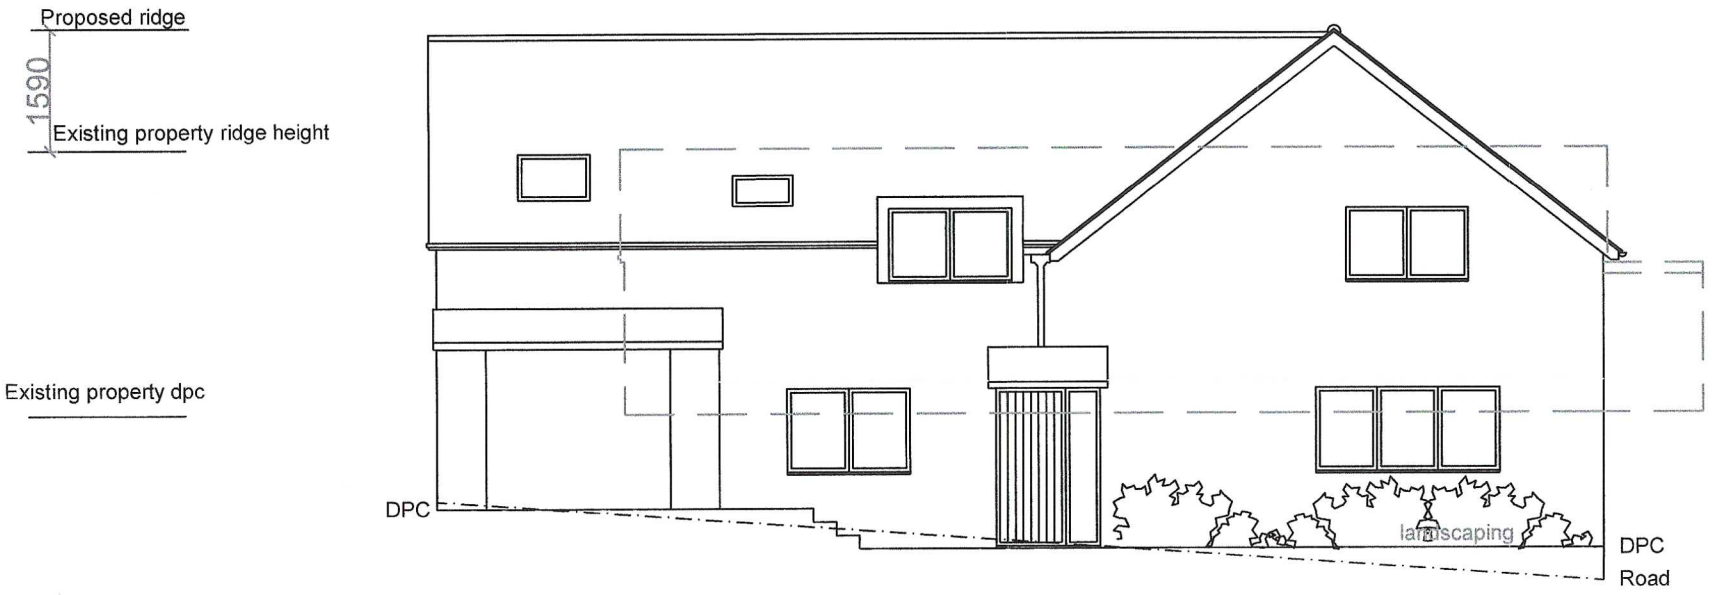

FRONT ELEVATION - NORTH WEST