Mark Ellerby Architects

Studio 18
Glove Factory Studios
1 Brook Lane
Trowbridge
BA14 6RL

T. 02030023970

E. markellerbyarchitect@gmail .com

2020 10 PL 06

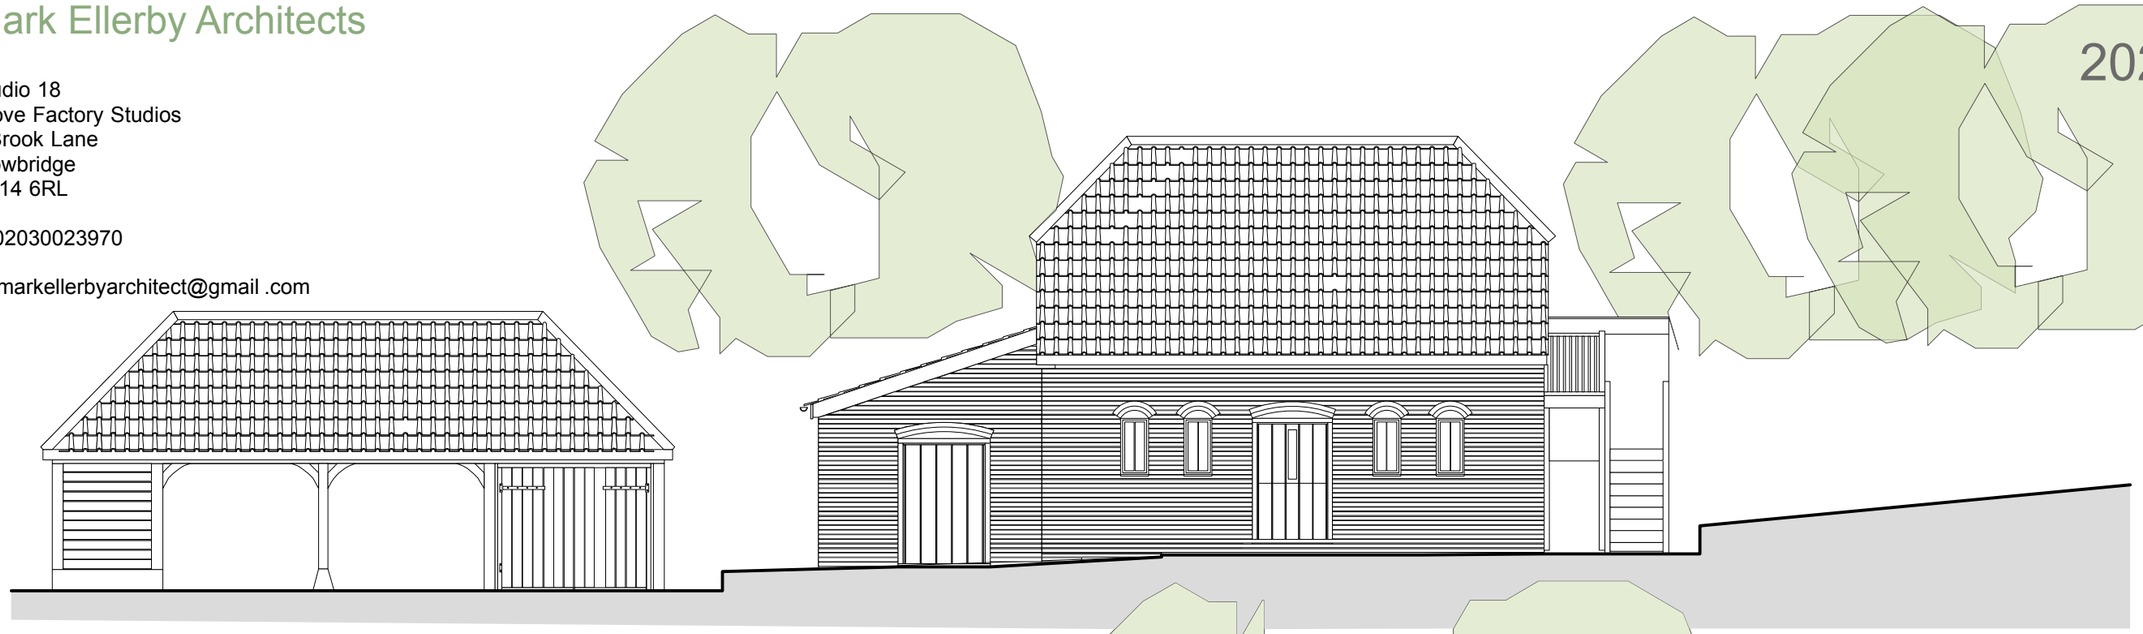

Approved Garage (Extant Planning Approval)

North Elevation Proposed 1 100 @ A3

0 5m

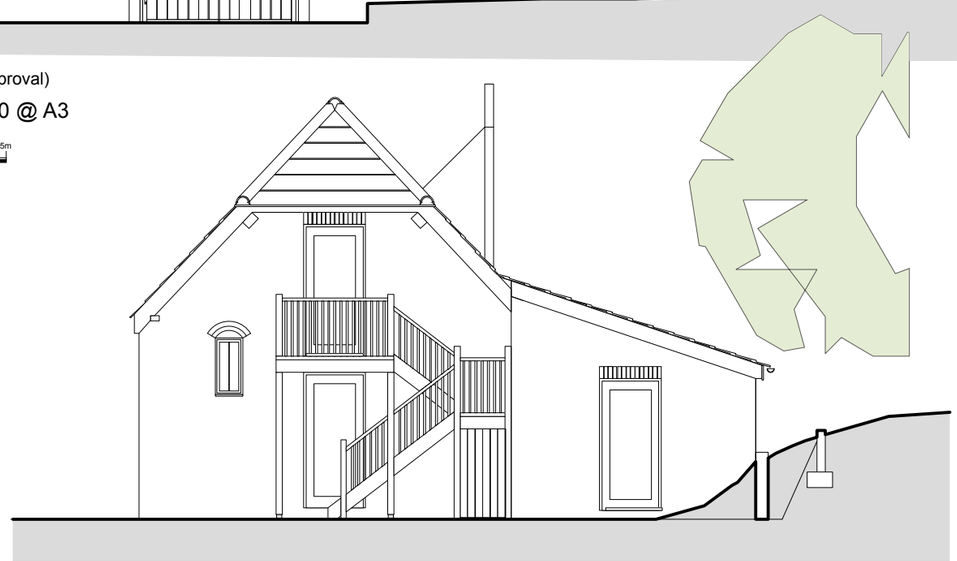

West Elevation Proposed 1 100 @ A3

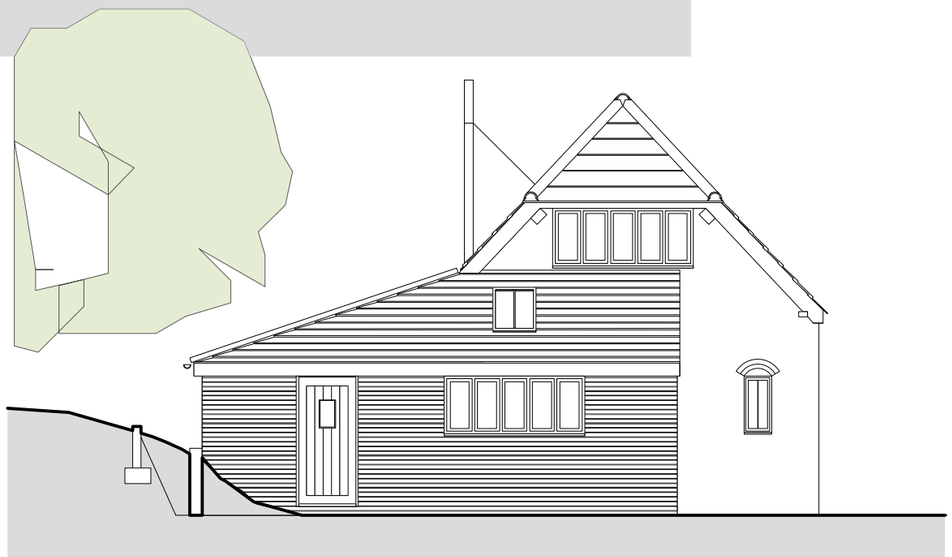

East Elevation Proposed 1 100 @ A3

0 5m

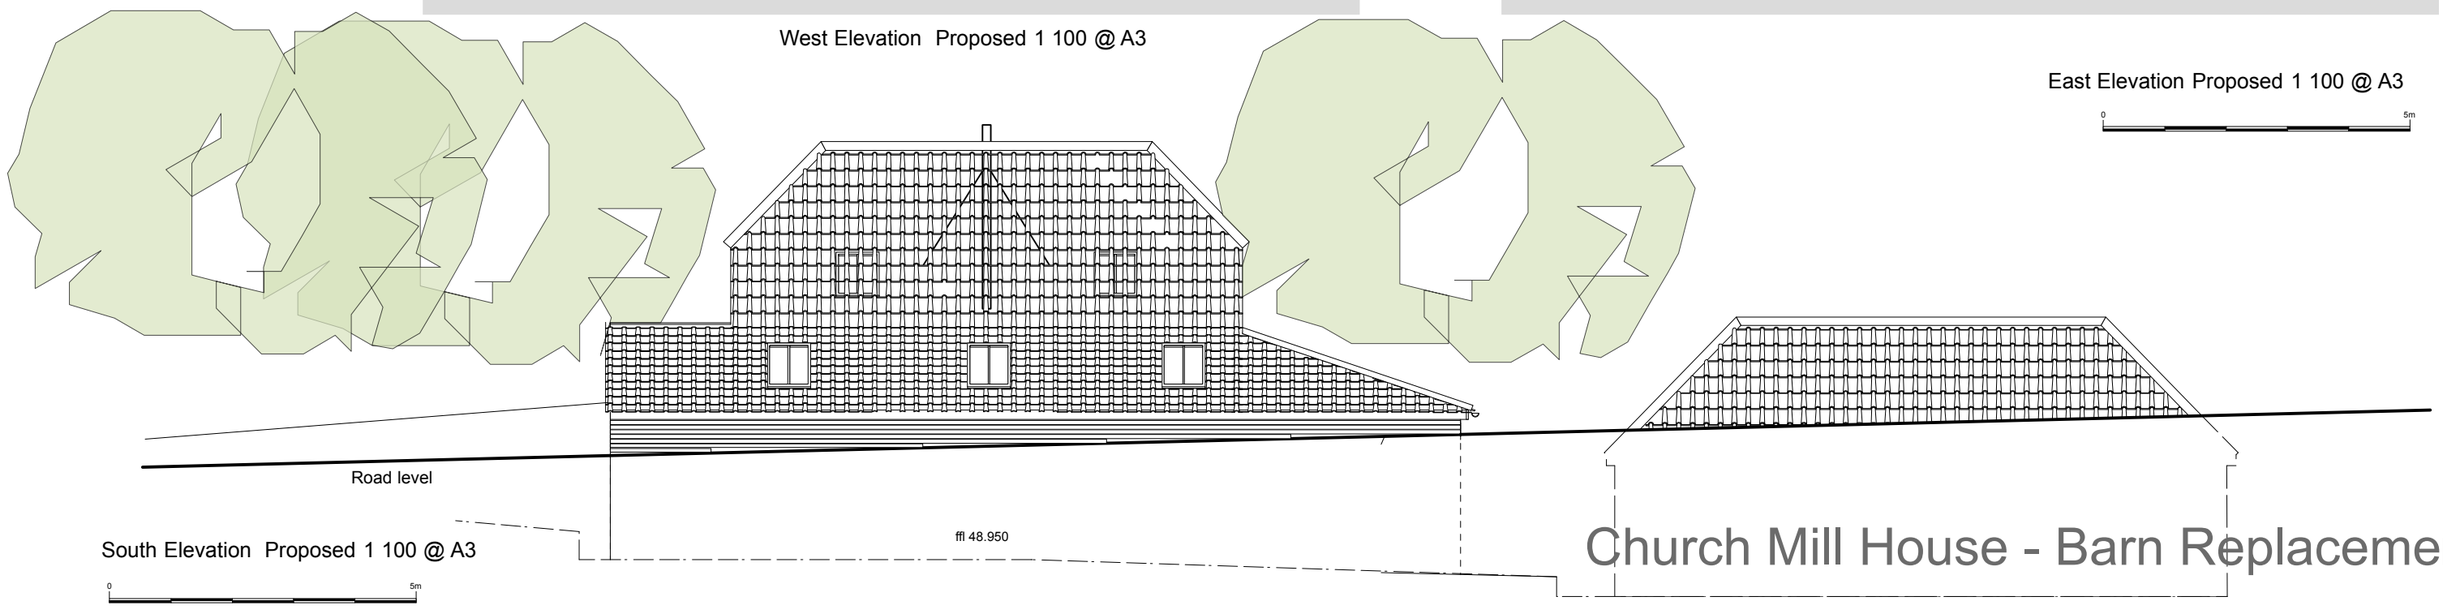

South Elevation Proposed 1 100 @ A3

0 5m

Church Mill House - Barn Replacement