

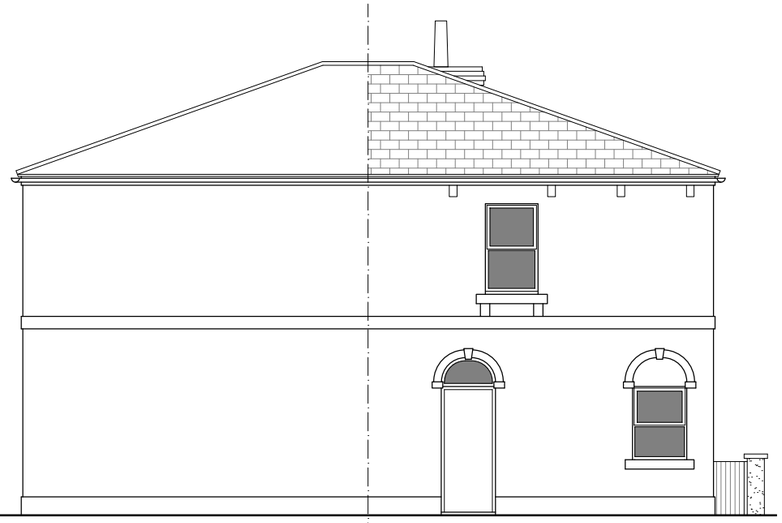



SOUTH WEST ELEVATION (West Street) - scale 1:100

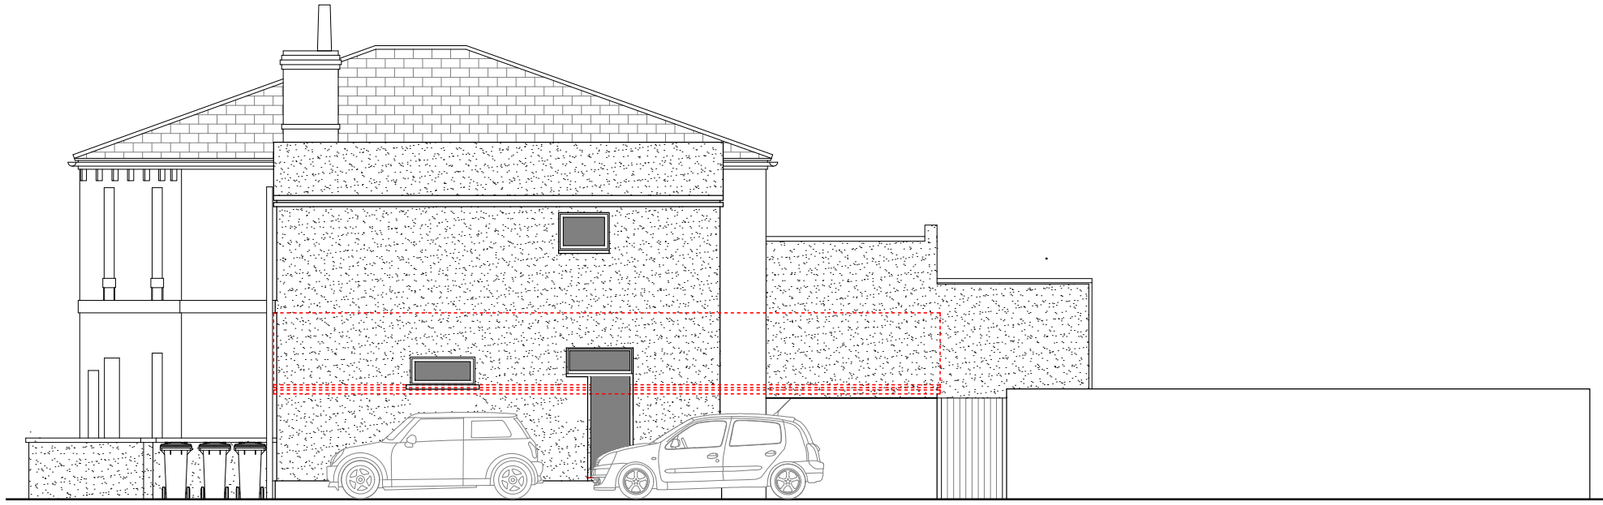

NORTH EAST ELEVATION - scale 1:100

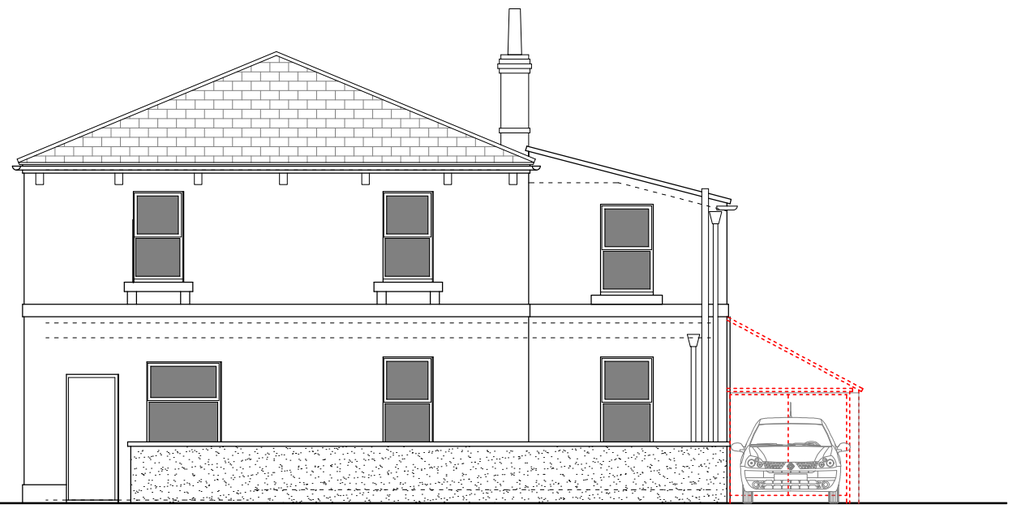

SOUTH EAST ELEVATION (Gloucester Road) - scale 1:100

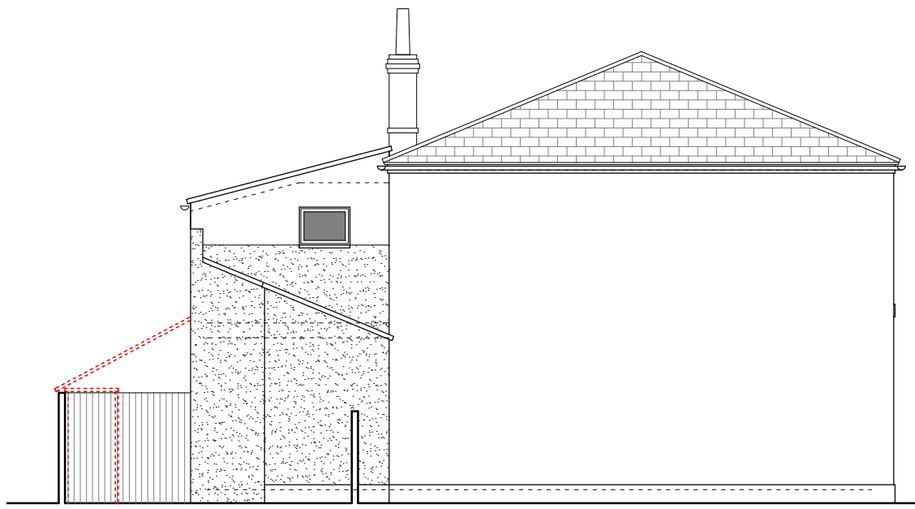

NORTH WEST ELEVATION - scale 1:100

Proposed Drawings - 28A Gloucester Road, Trowbridge

1:100 0 0.5 1.0 1.5 2.0 2.5

ISSUED FOR PLANNING

CLIENT	Joe Beauchamp
PROJECT	28A Gloucester Road, Trowbridge
DRWG TITLE	Proposed Elevations
DRWG NO	A17 23 41 P03 Rev C
DRAWN	NB
SCALE	1:200 @ A3
DATE	22.10.23
CHK'D	NB

atelier 17 ltd
.Atelier 17 Ltd, 28 Southleigh, Bradford On Avon, BA15 2EQ
.mail@atelier17.co.uk .www.atelier17.co.uk .(01225) 862900 .(01225) 862900

This drawing is copyright. Only figured dimensions to be used.
Contractors to check all dimensions before proceeding DO NOT SCALE