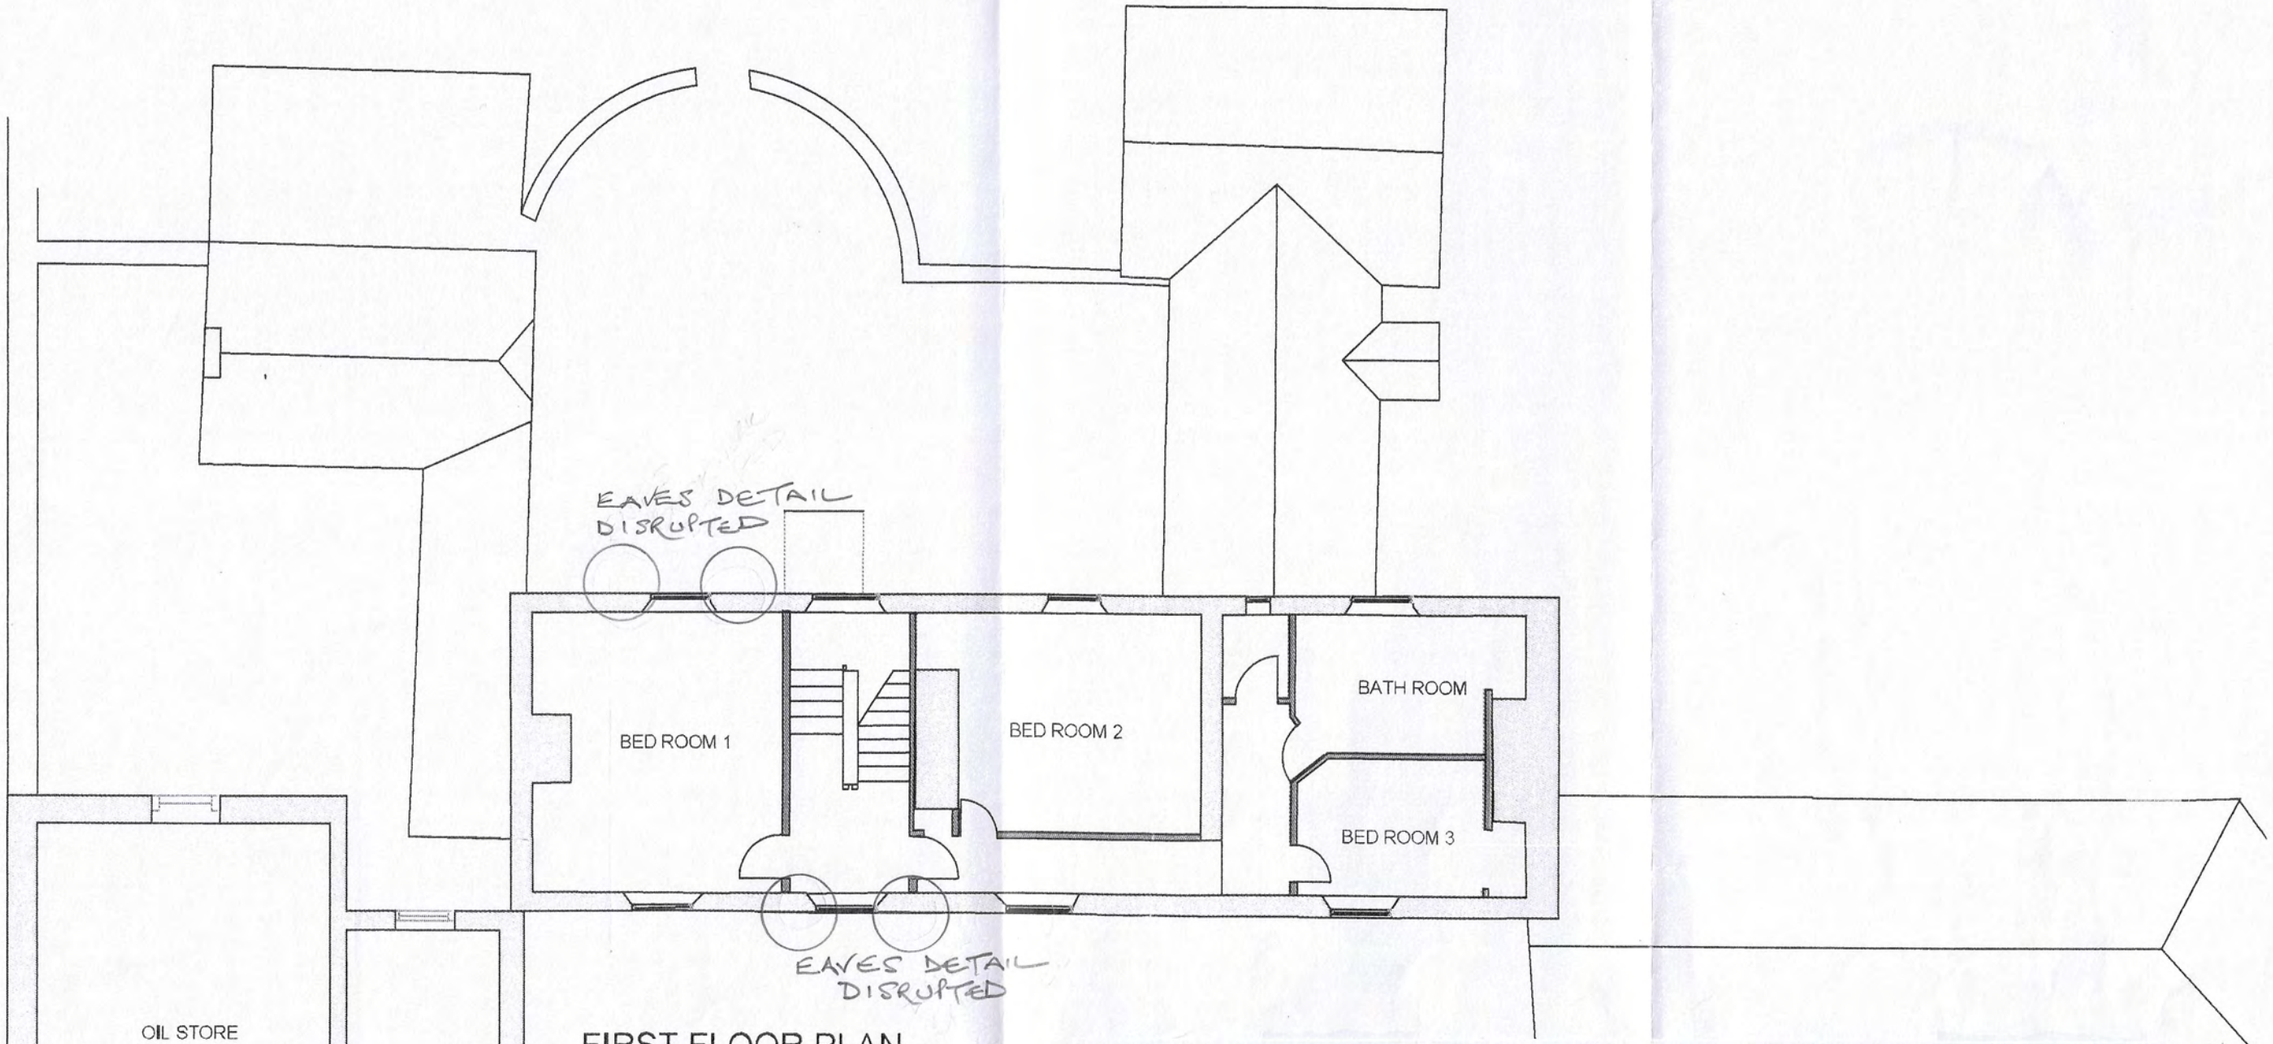


FIRST FLOOR PLAN

0 1m 2m 3m 4m
SCALE BAR
1:100

SFK consulting structural engineers • historic building specialists	Project: MANOR FARM AVEBURY		Job Ref: 23005
	Drawn: RS	Scale:	Sheet No: Fig 109 / Rev:
	Element: DISRUPTED EAVES DETAIL		Date: 08.11.23