Notes

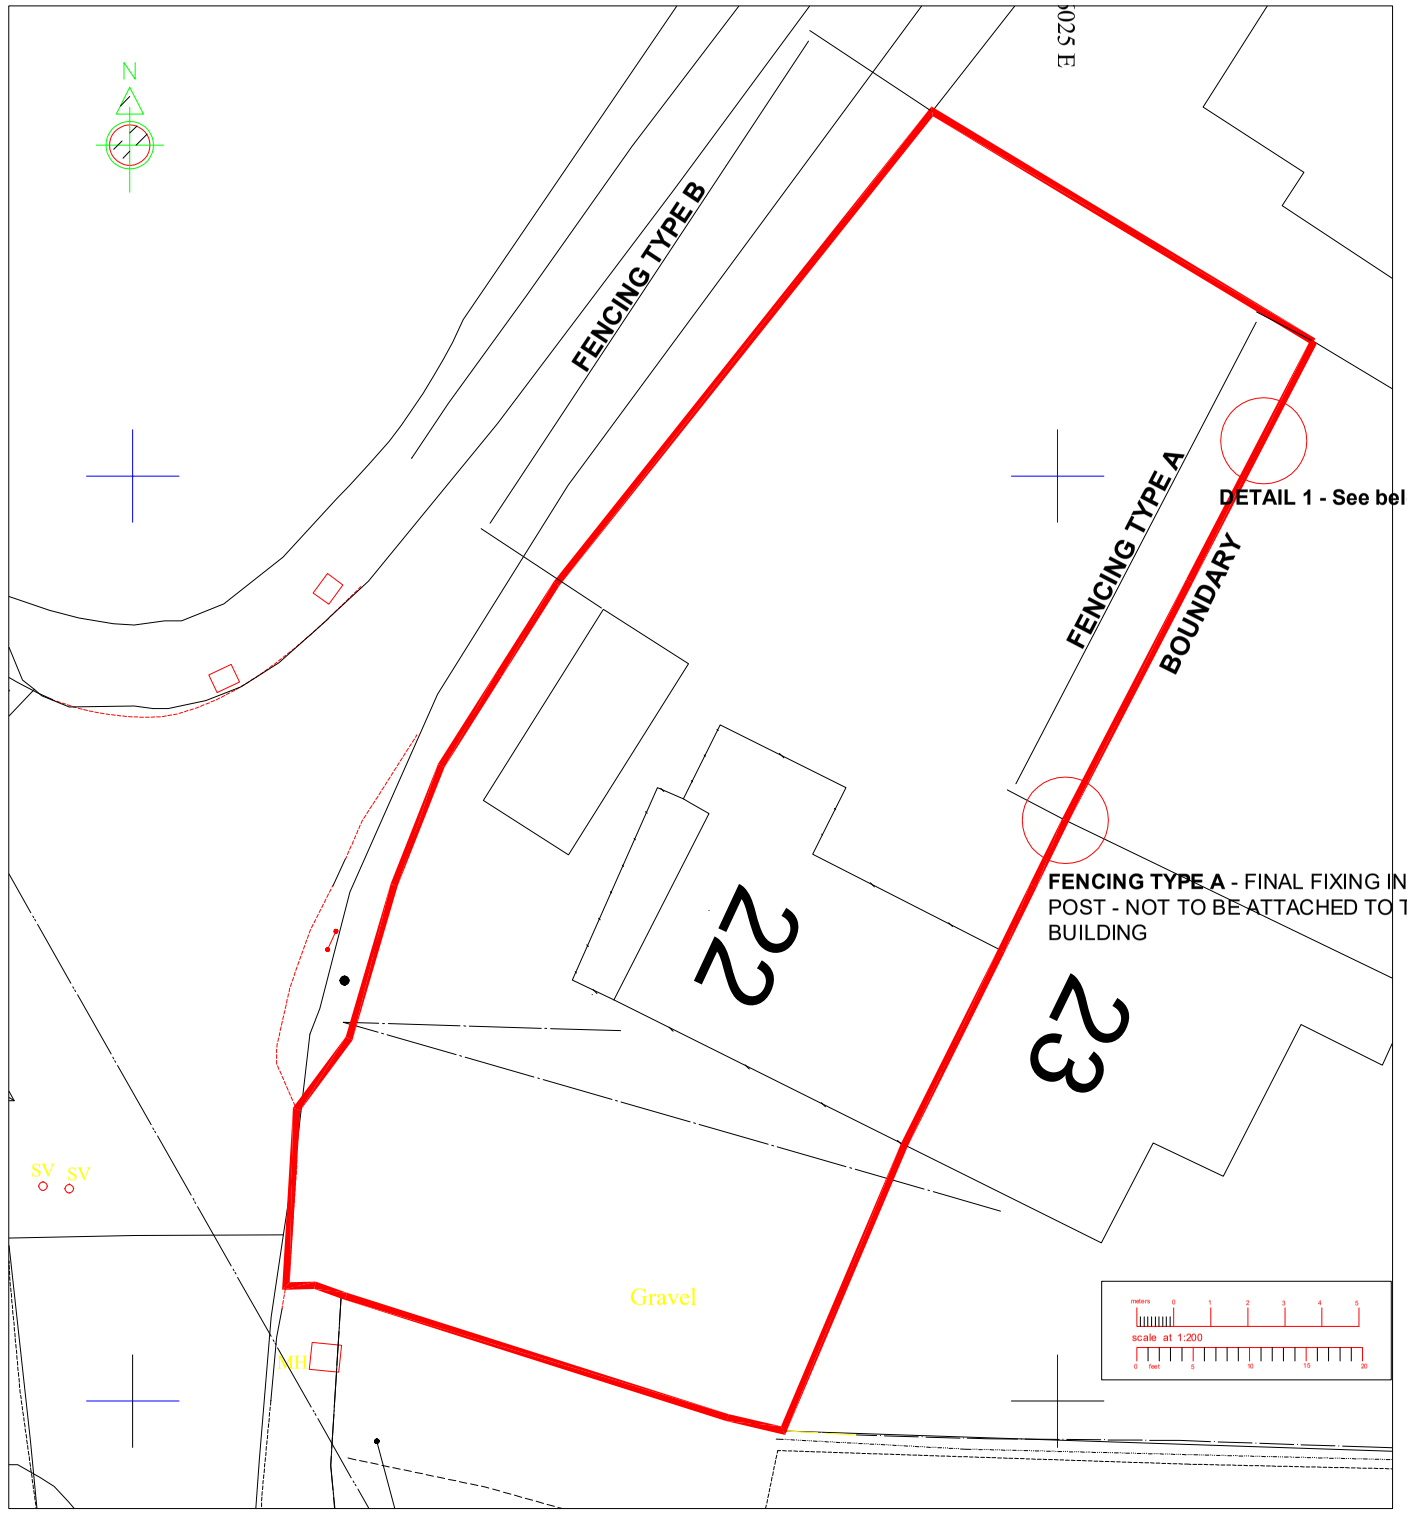


**SITE BLOCK PLAN** - 1:200



**FENCING TYPE B** - STANDARD PICKET FENCING

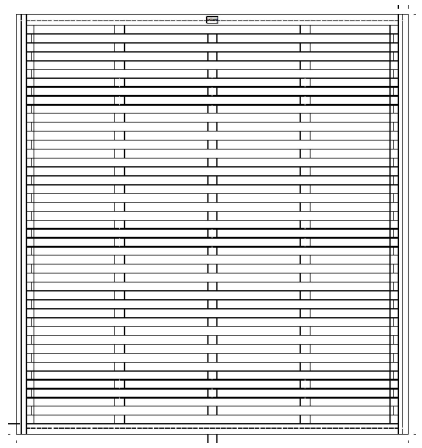

**FENCING TYPE A** - WOVEN TIMBER PANEL FENCING TO 1.83m HIGH AND APPROX 1.83m WIDE TO SUIT FIXED BETWEEN POSTS

**FENCING TYPE A** - TO BE ERECTED ALONG THE RECOGNISED BOUNDARY LINE



**FENCING TYPE A** - TYPICAL IMAGE OF THE PROPOSED WOVEN FENCE PANEL

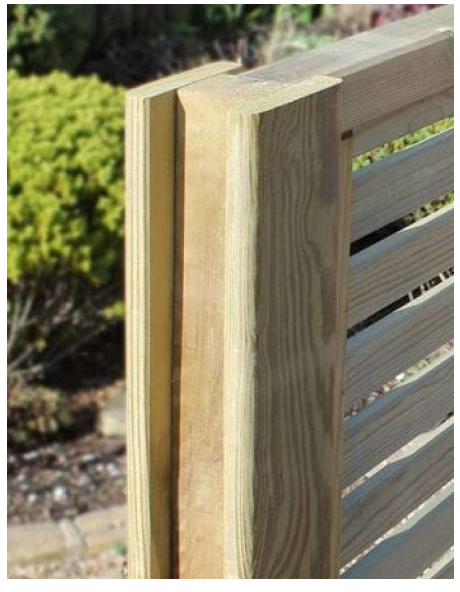

**FENCING TYPE A** - TYPICAL POST AND PANEL ARRANGEMENT

**FENCING TYPE A** - FINAL FIXING INTO A POST - NOT TO BE ATTACHED TO THE BUILDING

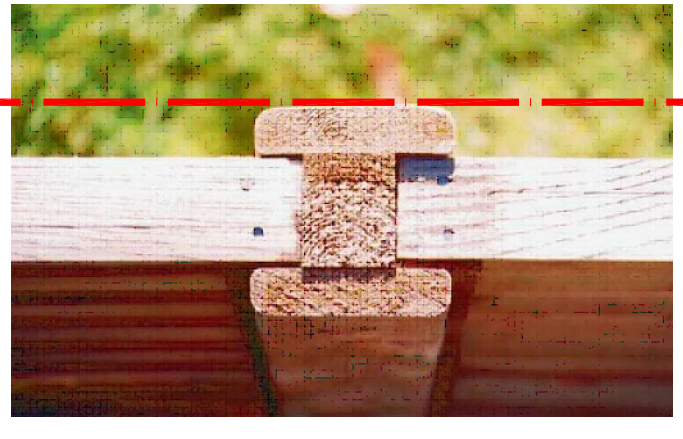

**23 High Street**

**Boundary Line between 22 & 23 High Street**

**22 High Street**

**DETAIL 1 - FENCING TYPE A** - TYPICAL SETTING OUT WITH OUTER POST FACE TO SIT ON BOUNDARY LINE ALONG EXTENT

| Rev | Amendments | By | Chkd | Date |
|---|---|---|---|---|

Project
22 High Street
Wedhampton

Drawing Title
Planning Submission Drawing
Site Block &
Supporting Details

Drawing Status
For Planning

Scale
1:200@A3

| Drawn By | Checked By | Date |
|---|---|---|
| GD | | dec 2023 |

| Project No. | Drawing No. | Revision |
|---|---|---|
| 300 | (PL)001 | p03 |