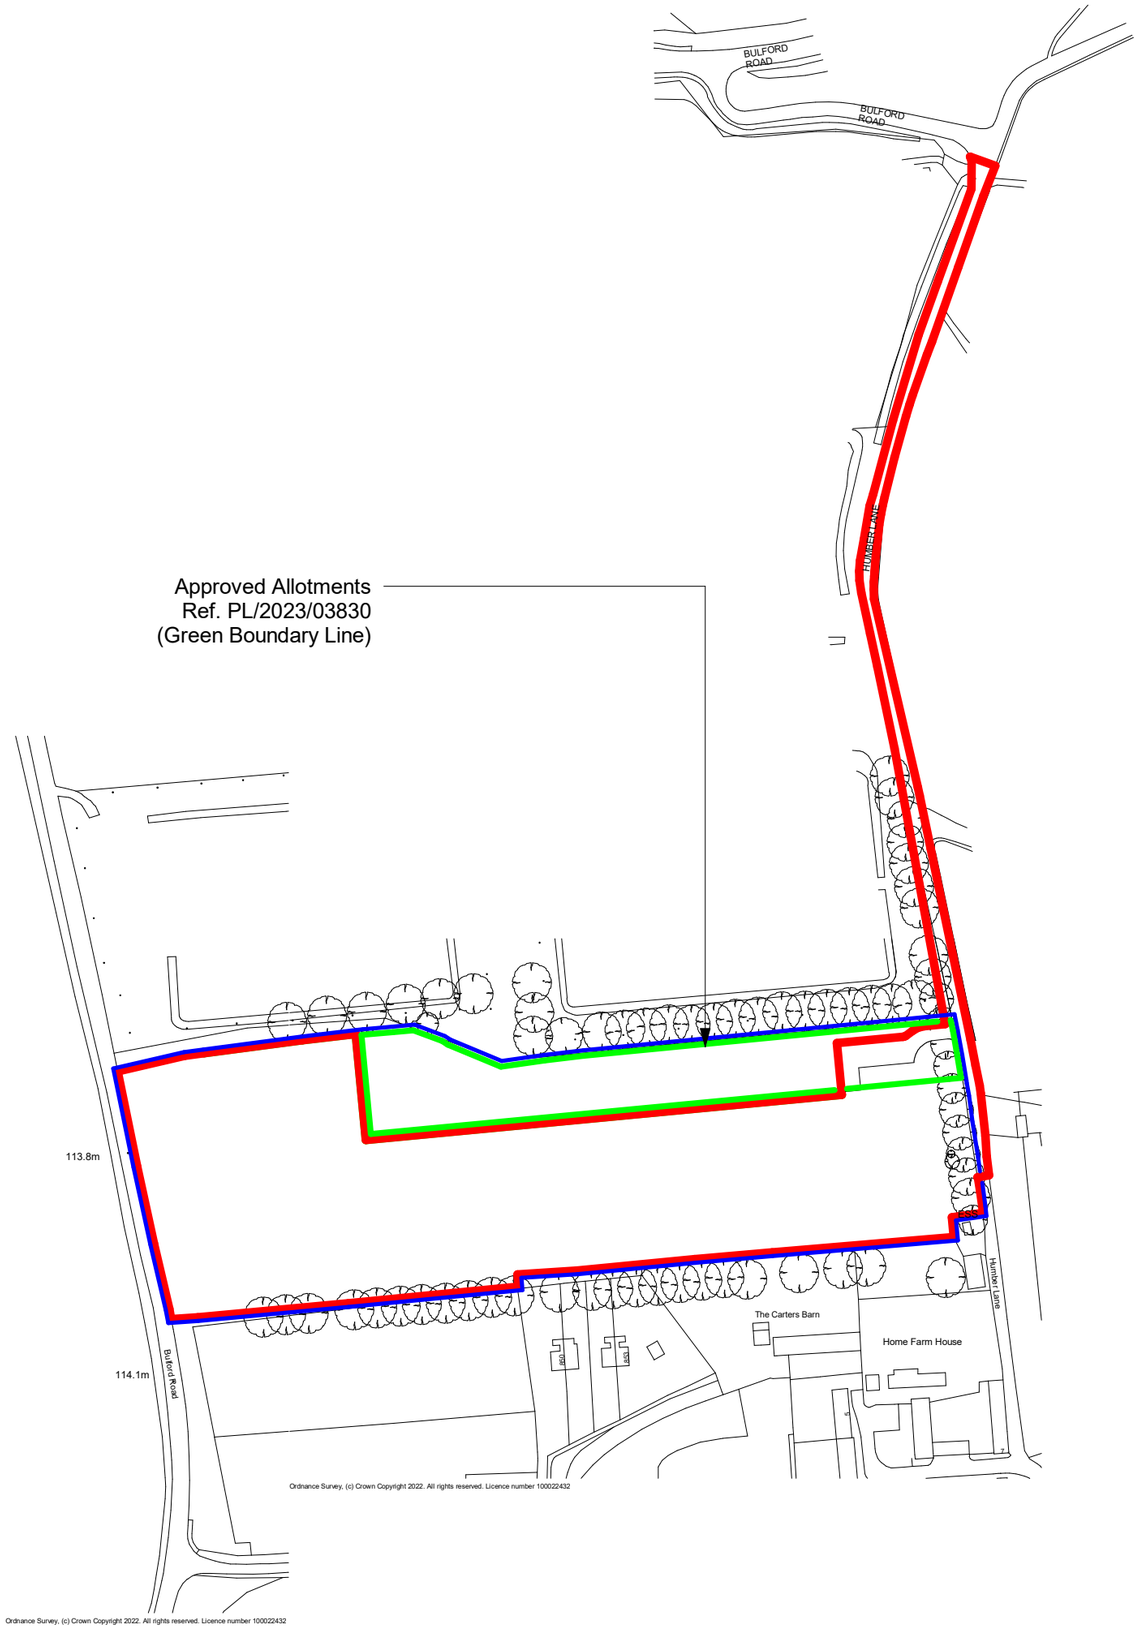


North

0m 80m

1:2500 @ A3

Site Ownership

Site Boundary

Approved Allotments Scheme Ref. PL/2023/03830

NOTE:

Access to the paddocks is via the approved allotments scheme (Ref. PL/2023/03830).

The red line boundary relates only to this change of use application for the remaining field within the Tidworth Town Council Ownership.

P3	Red Line Updated	22.01.24
P2	Green/Red line updated	03.01.24
P1	First Issue	20.12.23

Revision	Description	Date

Partner	Drawn	Date Created
TM	MJ	DEC 23

Project

Tidworth Paddocks Humber Lane

Title

Location Plan

Drawing Reference

22105 - OA - XX - XX - DR - A - 1000

Proj Ref - Origin - Volume - Level - Type - Role - Drawing No.

Drawing No	Revision	Status
1000	P3	S0

Scale

As indicated @ A3

OXFORDARCHITECTS

Bagley Croft, Hinksey Hill, Oxford, OX1 5BS
T. 01865 329100

The Workshop, 254 Southmead Road, Bristol. BS10 5EN
T. 0117 9581500

www.oxford-architects.com

Oxford Architects LLP, is a Limited Liability Partnership registered in England. Copyright Reserved. All dimensions to be checked on site before work commences.