Applegarth

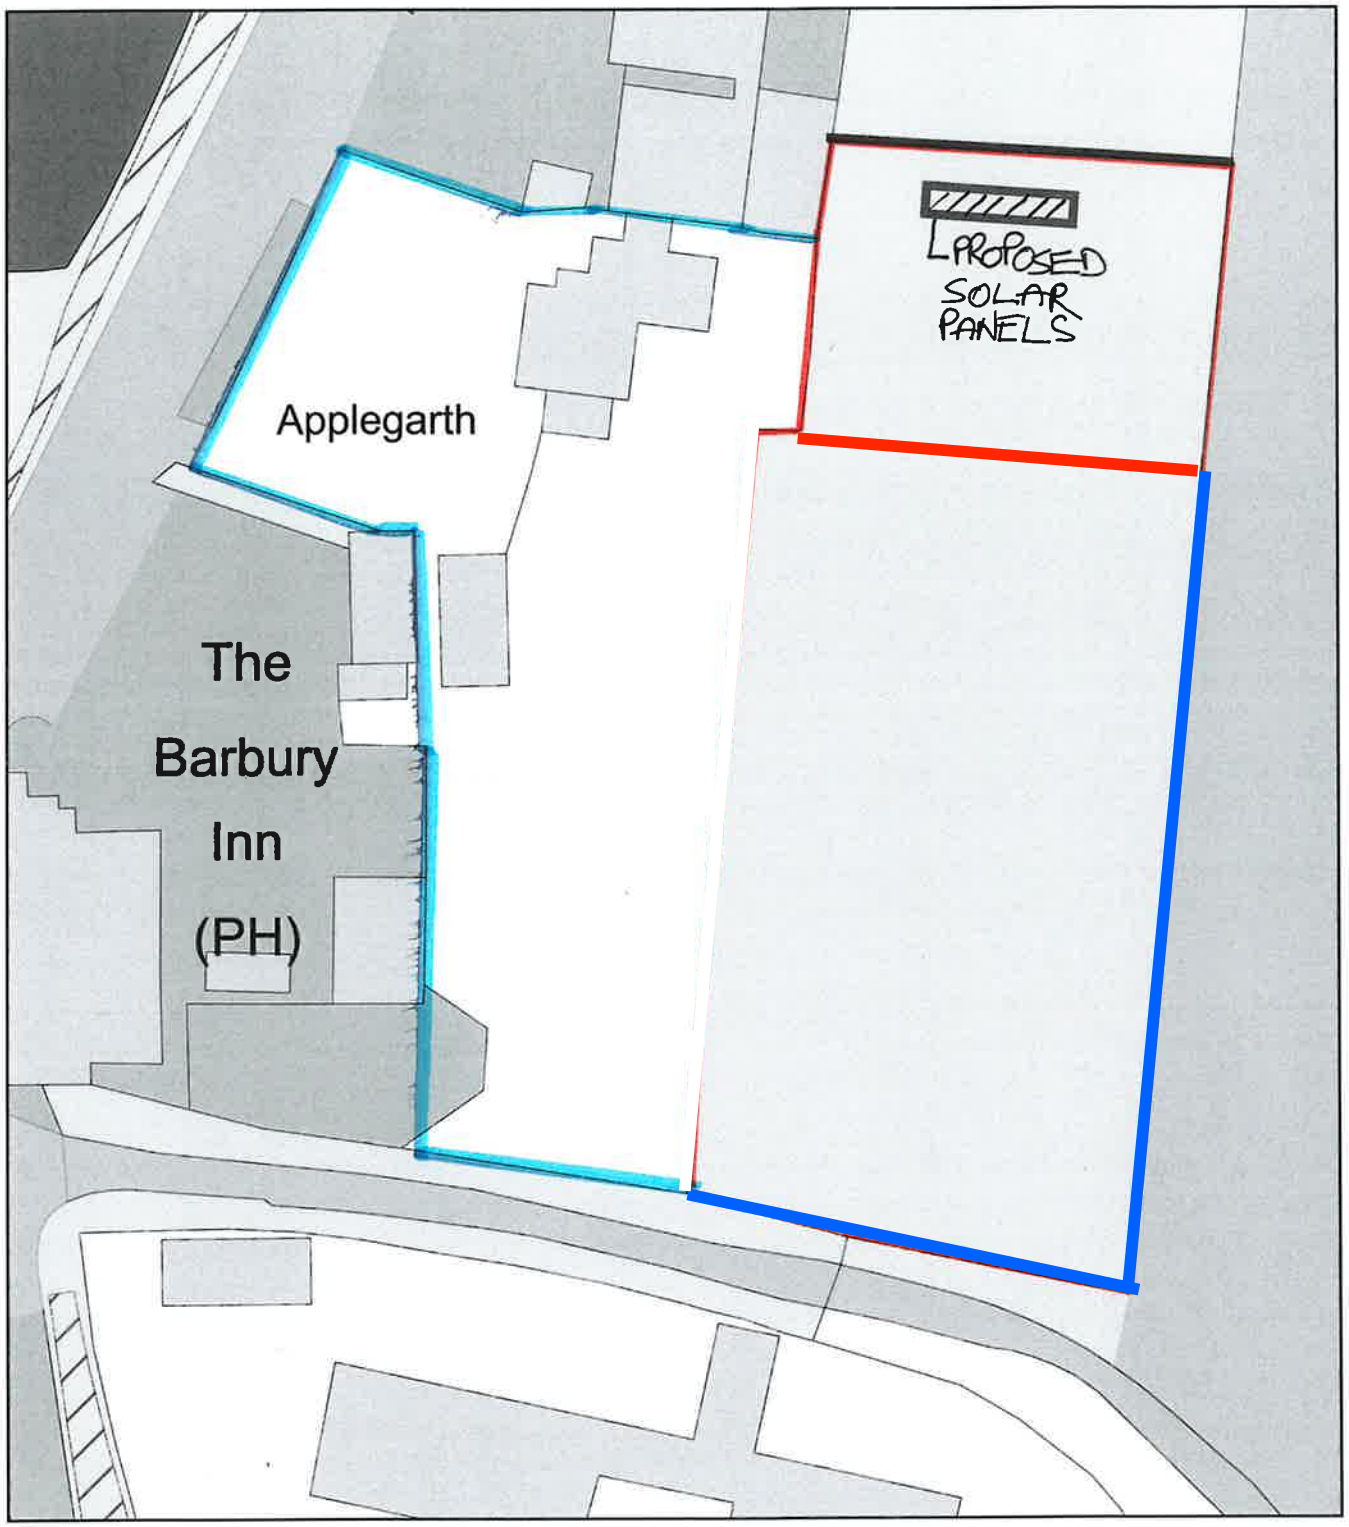

0 20
Metres

N

ReQuestaPlan

Plan Produced for: David Lacey

Date Produced: 16 Oct 2023

Plan Reference Number: TQRQM23289164532753

Scale: 1:500 @ A4

© Crown copyright and database rights 2023 OS 100042766