

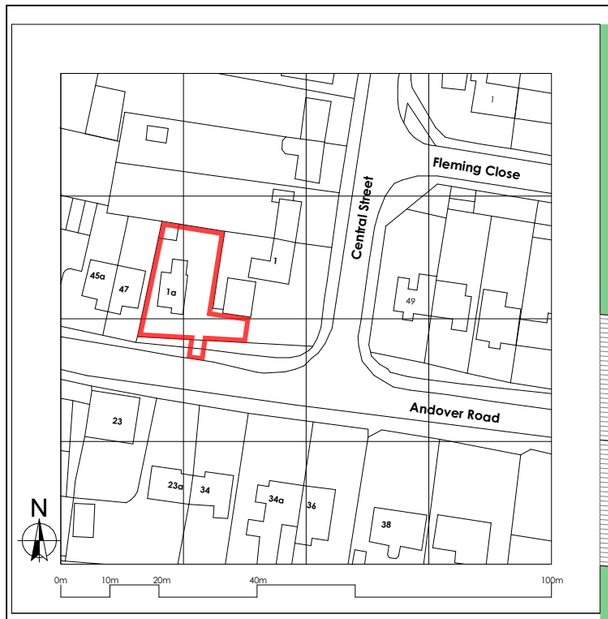



Location Plan | Scale 1:250

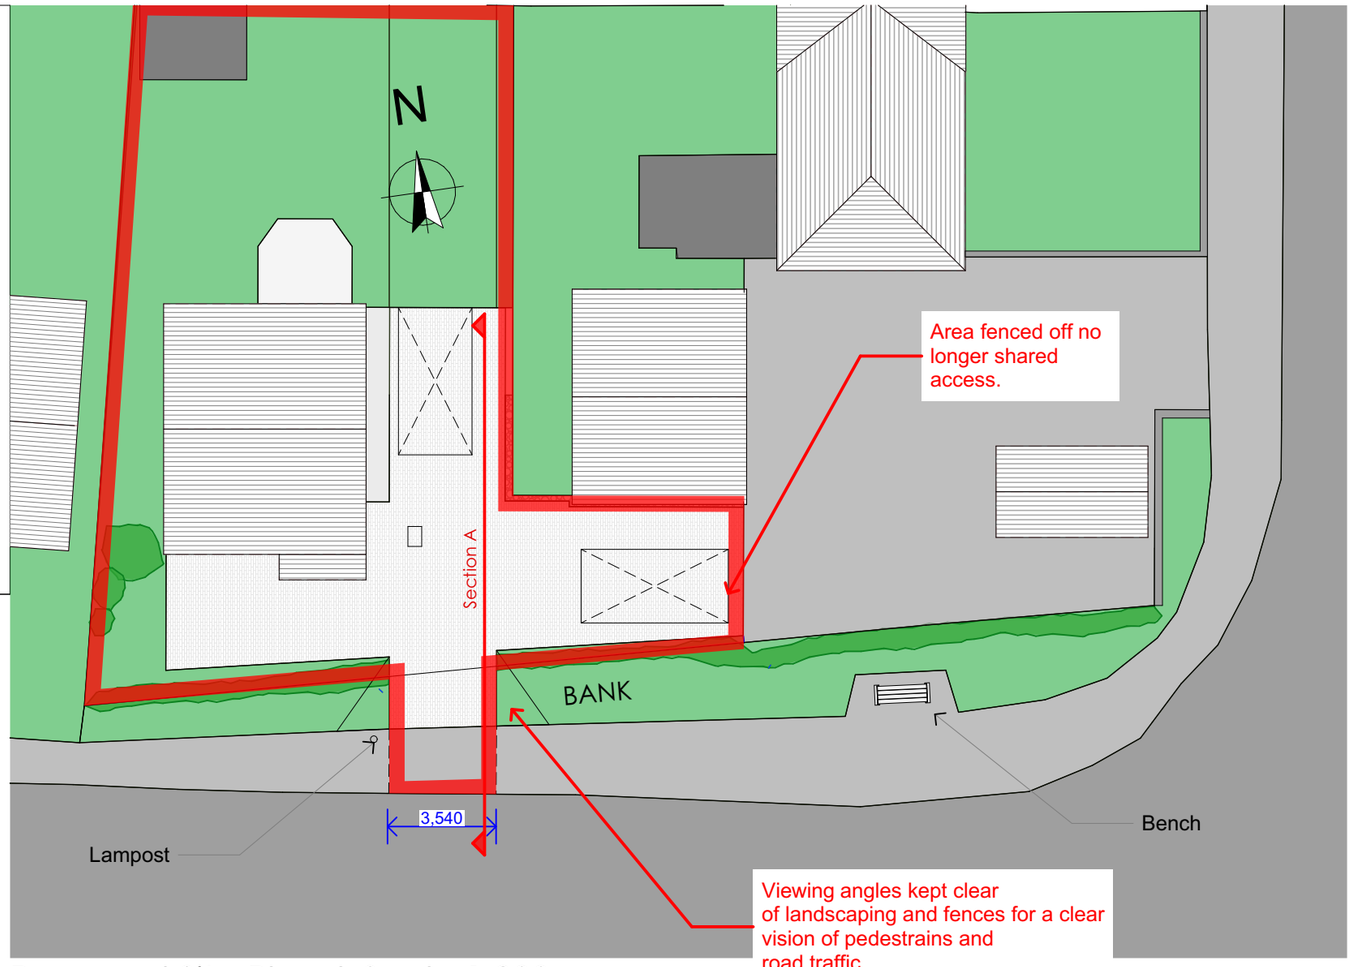

Proposed Site Plan | Scale 1:200

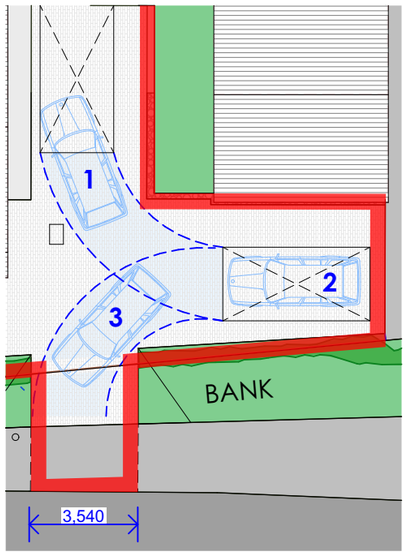

Turning | Scale 1:200

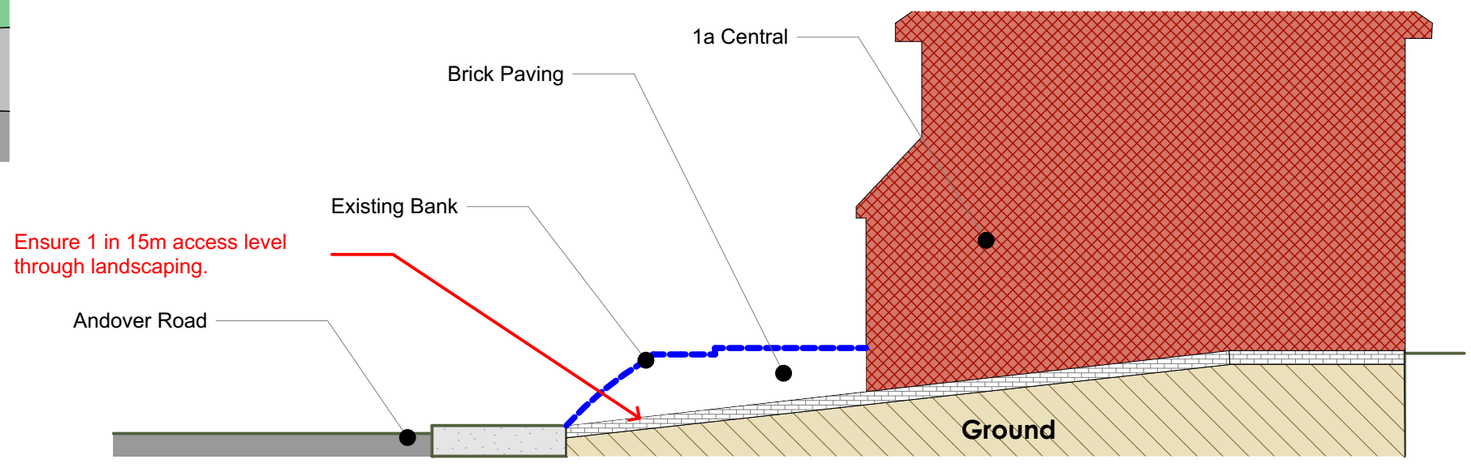

Existing Section A | Scale 1:100

Scale
1:200 @ A3
8
16
24

Scale
1:100 @ A3
4
8
12

Notes

The content of the drawing remain the copyright of **LRArchitecture**, no reproduction without written consent

All dimensions to be verified on site. Any discrepancies are to be reported to the relevant parties.

Do not scale from drawing, figured dimensions to be used only. drawings to be read in conjunction with all relevant drawings/ schedules ect, which relate to this project

Project
1A Central Street | Drop Kerb

Project Adress
1a Central Street, Ludgershall, Andover, SP11 9RA

Client
Reverend Errol Williams

LR Architecture
07729564872

Drawing Number	P003	Page Size	A3
Scale	1:200 1:1250	Drawn By	Luke Richards