
All Oaks Farm

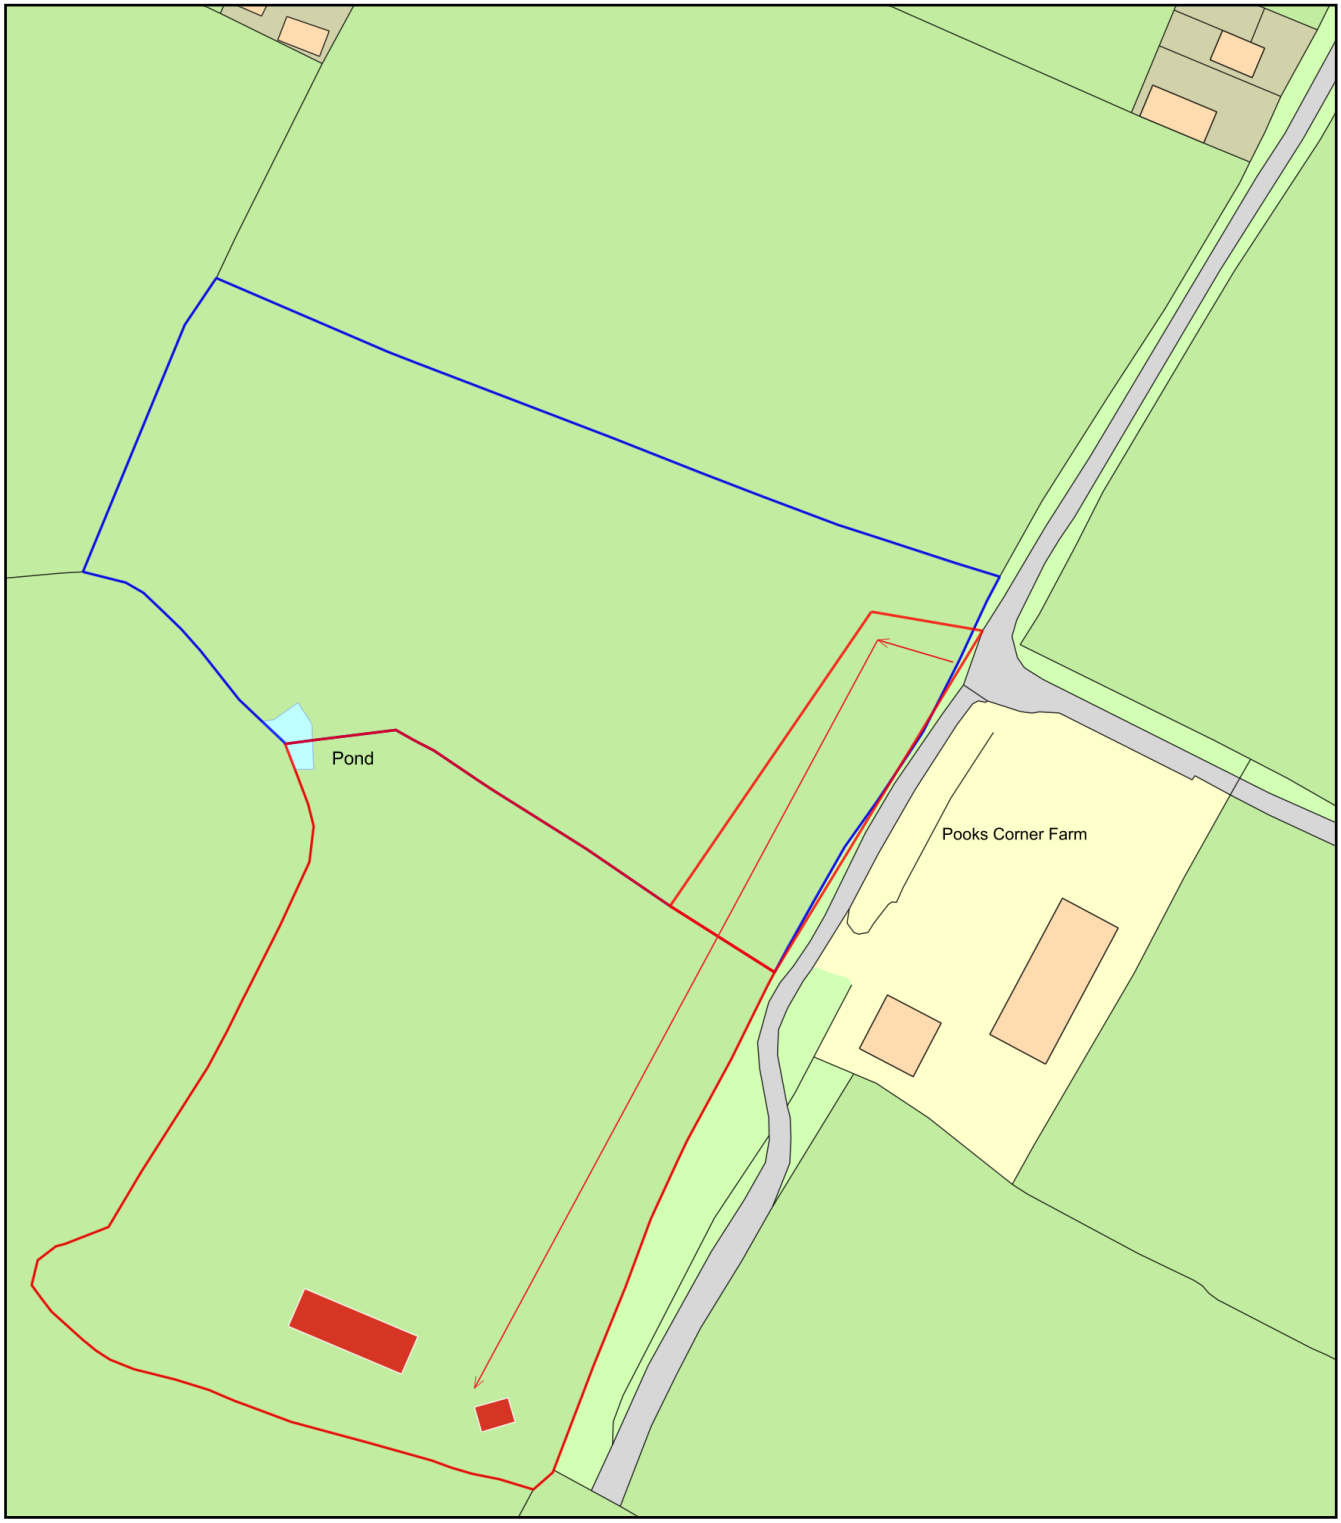

0 50
Metres

N

ReQuestaPlan

Plan Produced for:	Wiltshire Planning
Date Produced:	24 Jan 2024
Plan Reference Number:	TQRQM23341105408043
Scale:	1:1250 @ A4

© Crown copyright and database rights 2023 OS 100042766