A2 PRINT

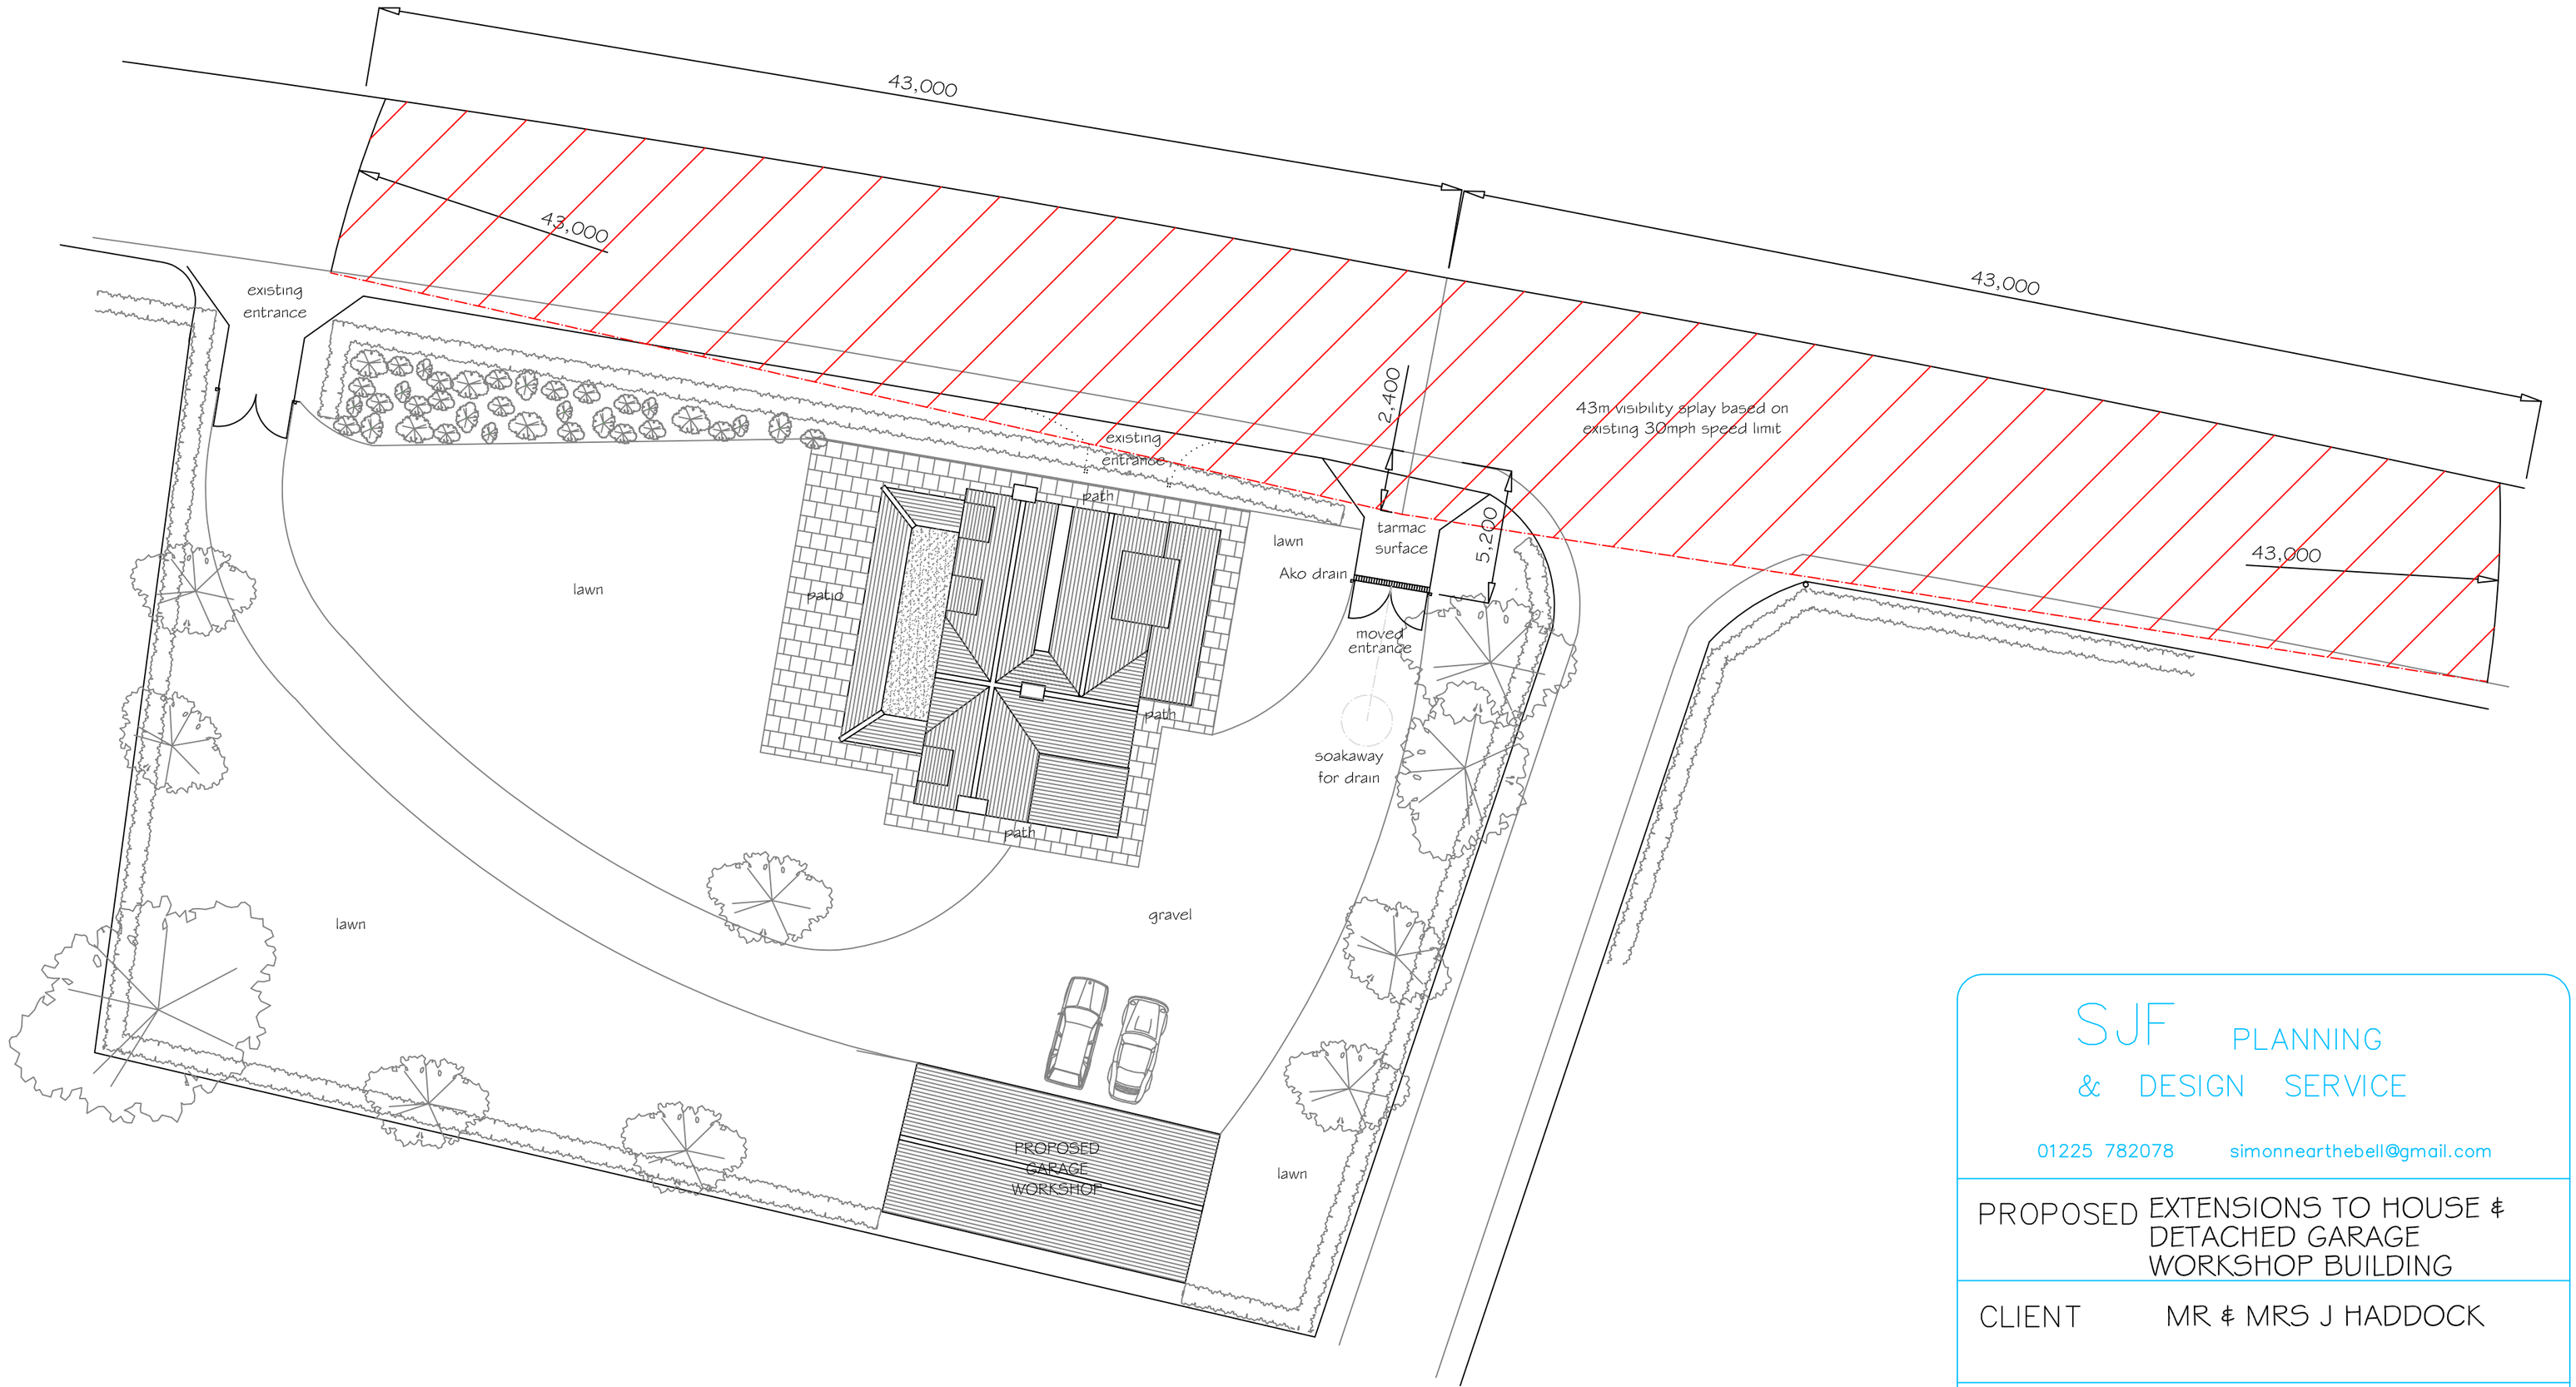

SITE PLAN 1:200

0 1 2 3 4 5 10 20

scale bar 1:200

SJF PLANNING & DESIGN SERVICE

01225 782078 simonnearthebell@gmail.com

PROPOSED	EXTENSIONS TO HOUSE & DETACHED GARAGE WORKSHOP BUILDING
CLIENT	MR & MRS J HADDOCK
LOCATION	GLEBE COTTAGE STOCKTON BA12 0SE
TITLE	VEHICLE ACCESS VISIBILITY SPLAY NEW EAST ACCESS

DRG NO	ISSUE	DATE
2328-6	1	AUG 2023

A2 PRINT