© HALZAC DESIGN LTD 2023.

A1



1 PL03 South West Elevation - As Existing
1 : 100



2 PL03 North Wast Elevation - As Existing
1 : 100



3 PL03 South East Elevation - As Existing
1 : 100



4 PL03 North East Elevation - As Existing
1 : 100



5 PL03 EX Ground Floor Plan - As Existing
1 : 100

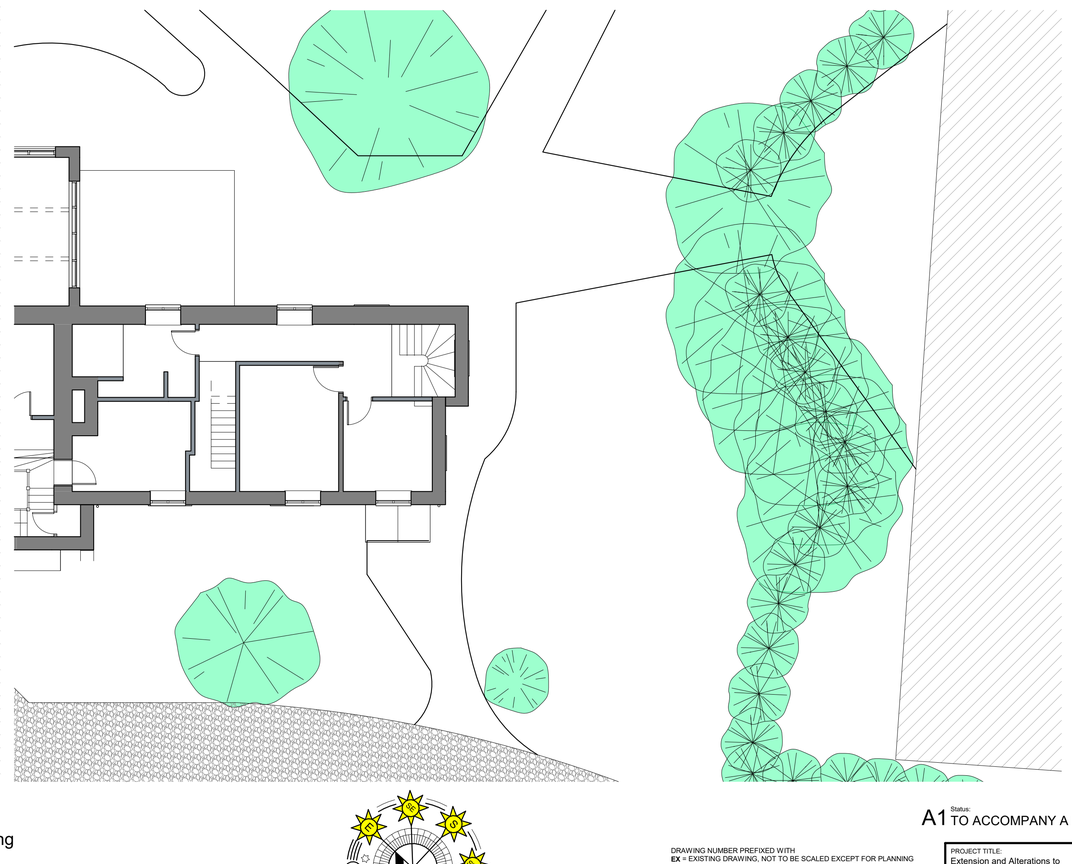

6 PL03 EX First Floor Plan - As Existing
1 : 100

0 1 2 3 4 5 6 7 8 9 10
SCALE 1:100



A1 Status: TO ACCOMPANY A PLANNING APPLICATION

DRAWING NUMBER PREFIXED WITH
EX = EXISTING DRAWING, NOT TO BE SCALED EXCEPT FOR PLANNING PURPOSES, BASED ON INFORMATION PROVIDED BY: Checker
SK = SKETCH DRAWING, INFORMAL DRAWING, NOT FOR OFFICIAL USE, NOT TO BE USED FOR PLANNING PURPOSES, NOT TO BE SCALED.
PL = DRAWING TO ACCOMPANY A PLANNING APPLICATION, CAN BE SCALED FOR PLANNING PURPOSES ONLY, NOT FOR CONSTRUCTION(NFC).
BR = DRAWING FOR A BUILDING REGULATION APPLICATION AND APPROVAL ONLY, USE GIVEN DIMESNSION ONLY, NOT TO BE SCALED, NFC.
WD = WORKING DRAWING, INCLUDES ADDITIONAL DETAIL OVER AND ABOVE BR DESIGNATION, USE GIVEN DIMENSION ONLY, NOT TO BE SCALED.

PROJECT TITLE:
Extension and Alterations to Malthouse Farm, East End Lane, Little Somerford SN15 5JX for Mr and Mrs Thompson
DRAWING:
Plans and Elevations - As Existing

SCALE @ A1: As indicated
DATE: Nov'23
DRAWN BY: CR

HALZAC DESIGN LTD
ARCHITECTURAL DESIGN SERVICE
1 Whitgift Cl, Grange Park, Swindon. SN5 6HQ
halzacdesign@icloud.com halzacdesign.co.uk
01793 951631 07801070166

JOB NUMBER: 23-035
DRAWING NUMBER: PL03
REV: A

LATEST REVISION: REVA Jan'24 Elevation Labels

PDF PRINTED: 23/01/2024 16:05:18

A1