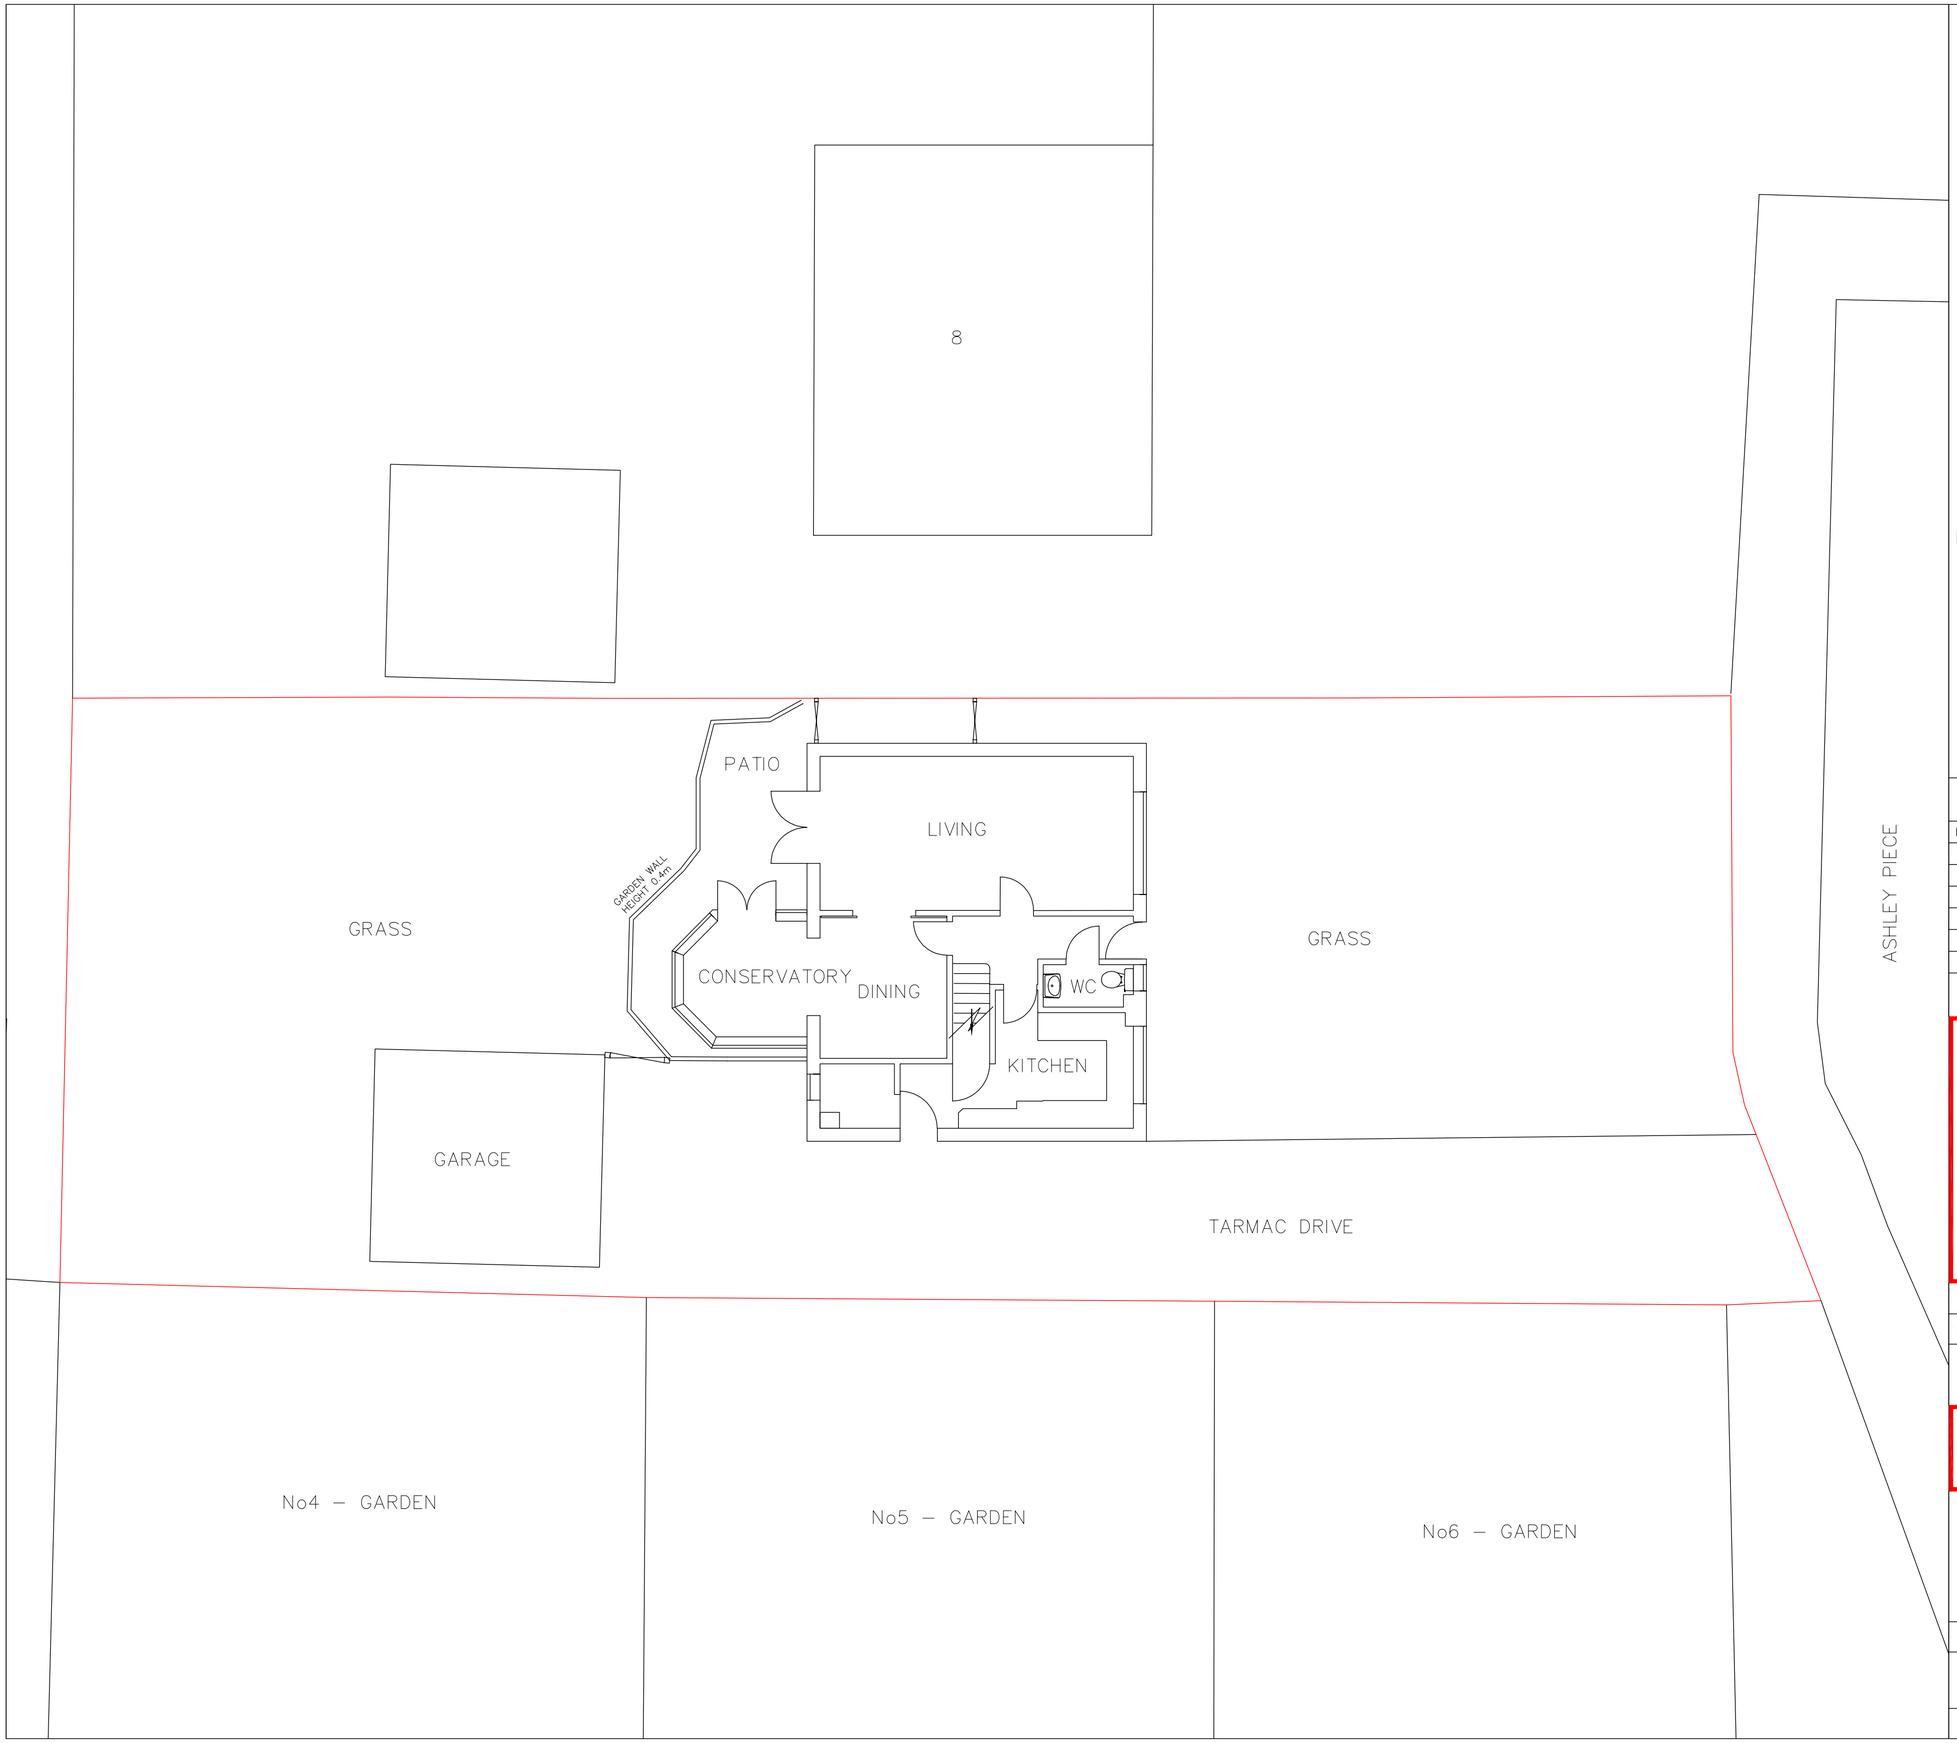

Notes

All dimensions are in metres unless otherwise specified

0 1 2 3 4 5

Rev	QA Check	Drawing Issue Record	Date
Prelim	-	Preliminary - Not Complete	-
V1	BF	First Complete Issue	17/01/2024
V2	-	-	-
V3	-	-	-
V4	-	-	-
V5	-		-
V6	-		-

7 ASHLEY PIECE
RAMSBURY
WILTSHIRE
SN8 2QE

SURVEYED	BF
DRAWN	BF
SCALE	1:100

CLIENT:
MR & MRS FOALE

7 ASHLEY PIECE

7AP - EXISTING GROUND FLOOR PLAN

JOB No	DRAWING NUMBER

A2 Sheet - 594mm X 420mm