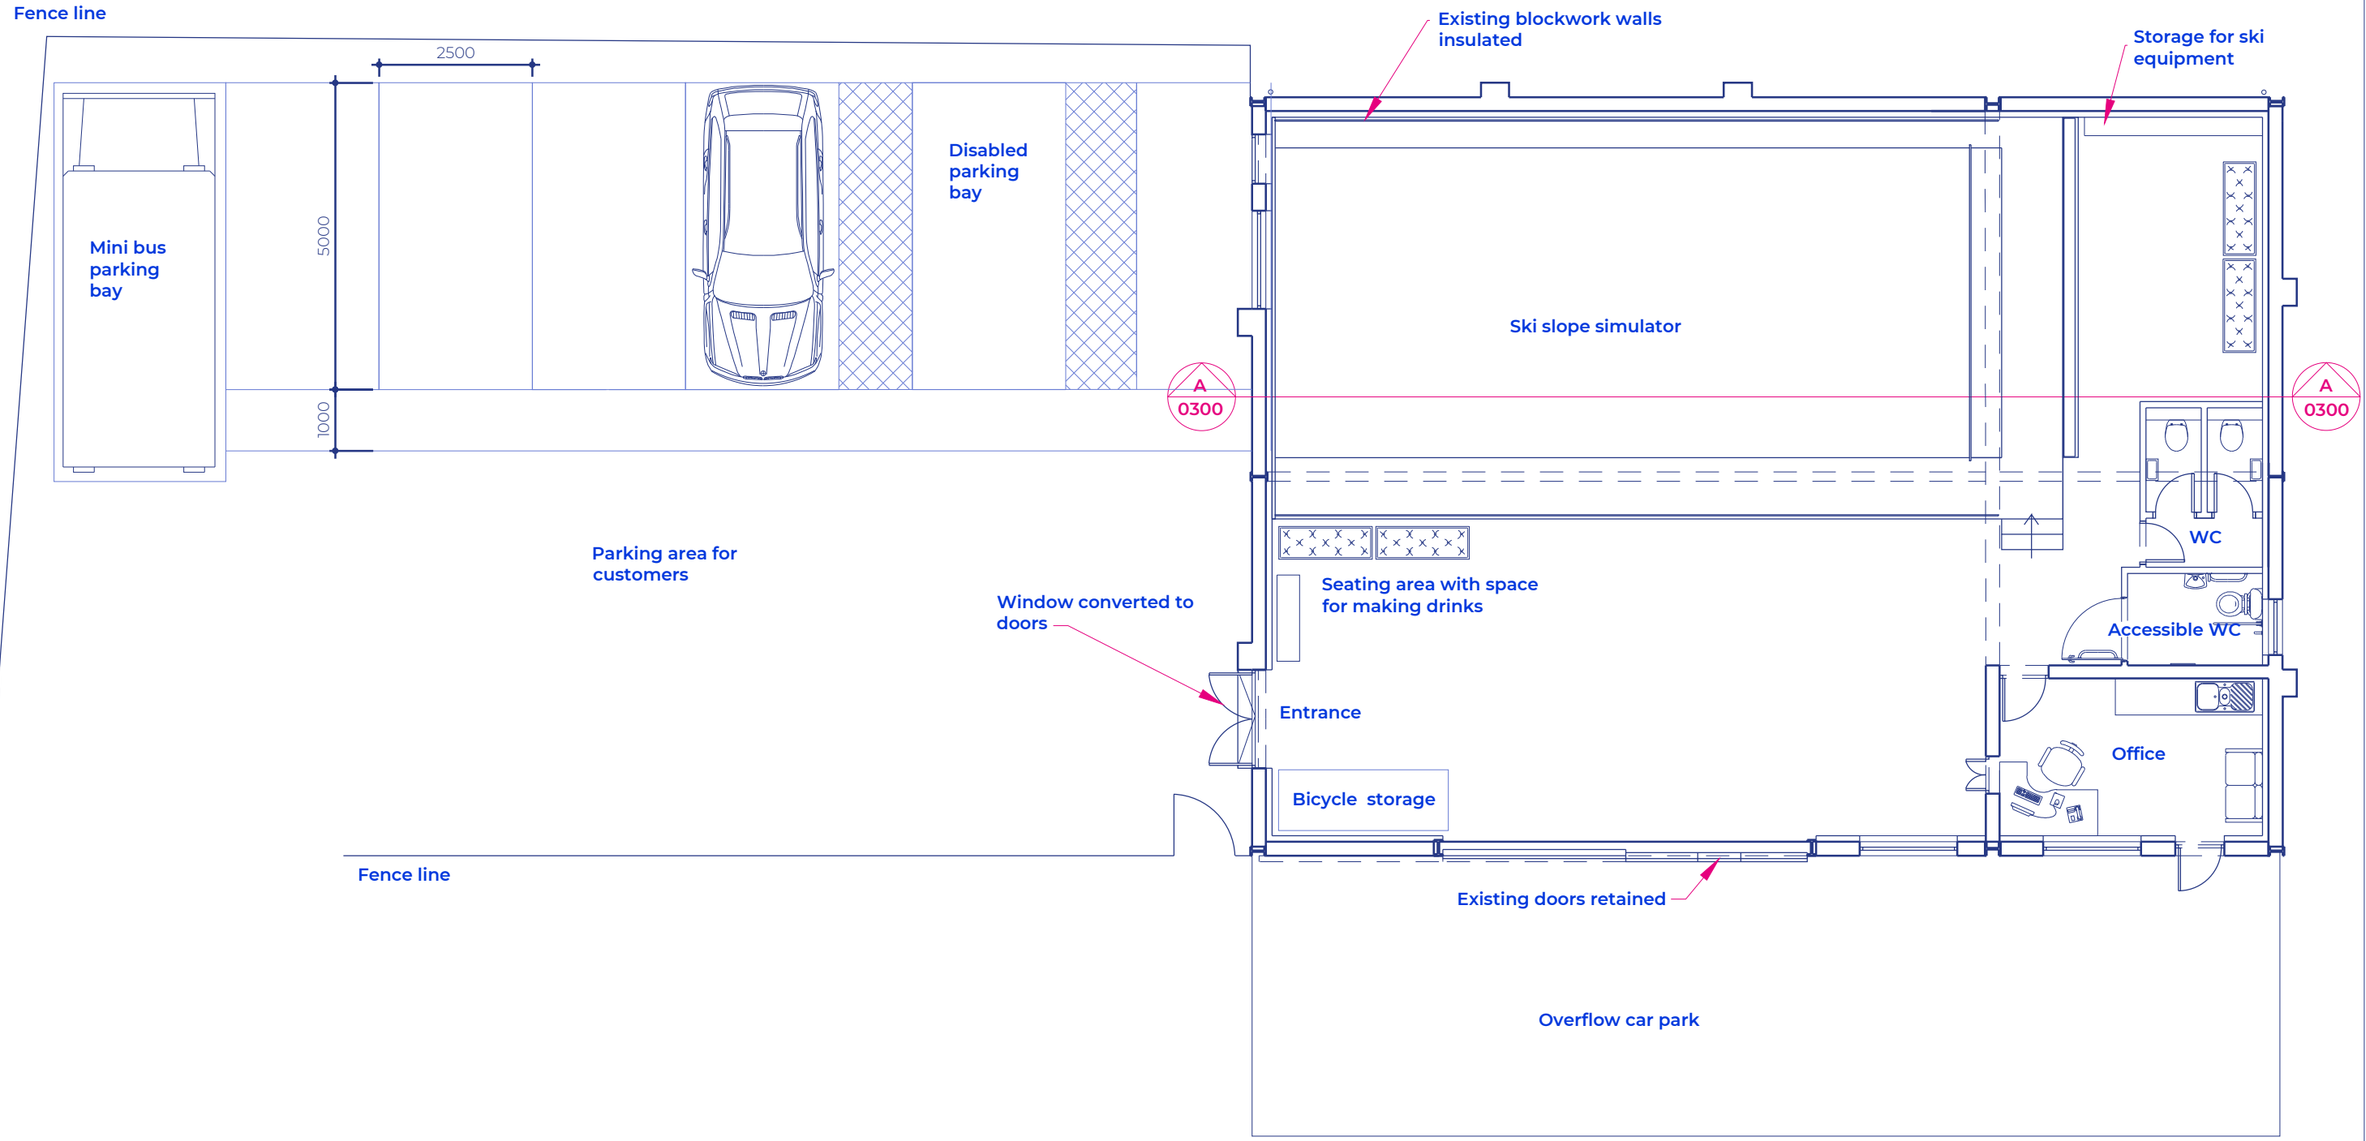

Ground Floor Plan

© BiBO Studio Ltd

ISSUE: Sketch ☐ Planning ■ Building Regs ☐ Tender ☐ Construction ☐ Approval ☐

SCALE @ 1:100

0 1 2 3 4 5 10

BiBO
www.bibostudio.com
0333 577 2420
better@bibostudio.com
RIBA Chartered Practice 20026178
Company No. 11412297
Registered in England & Wales as BiBO Studio Ltd

Dimensions to be checked on site

Project	SOUTH WILTS SKI LTD
Client	NICK JENKINS
Location	BAPTON MANOR FARM BAPTON
Title	PROPOSED GROUND FLOOR PLAN
Date	24.1.2024
Scale	1:100 @ A3
Drawn By	LB
Drg No.	2313-BiBO-XX-00-DR-A-2101-03

Any discrepancies, errors or omissions to be reported to BiBO Studio Ltd