
Church Farm Cottage

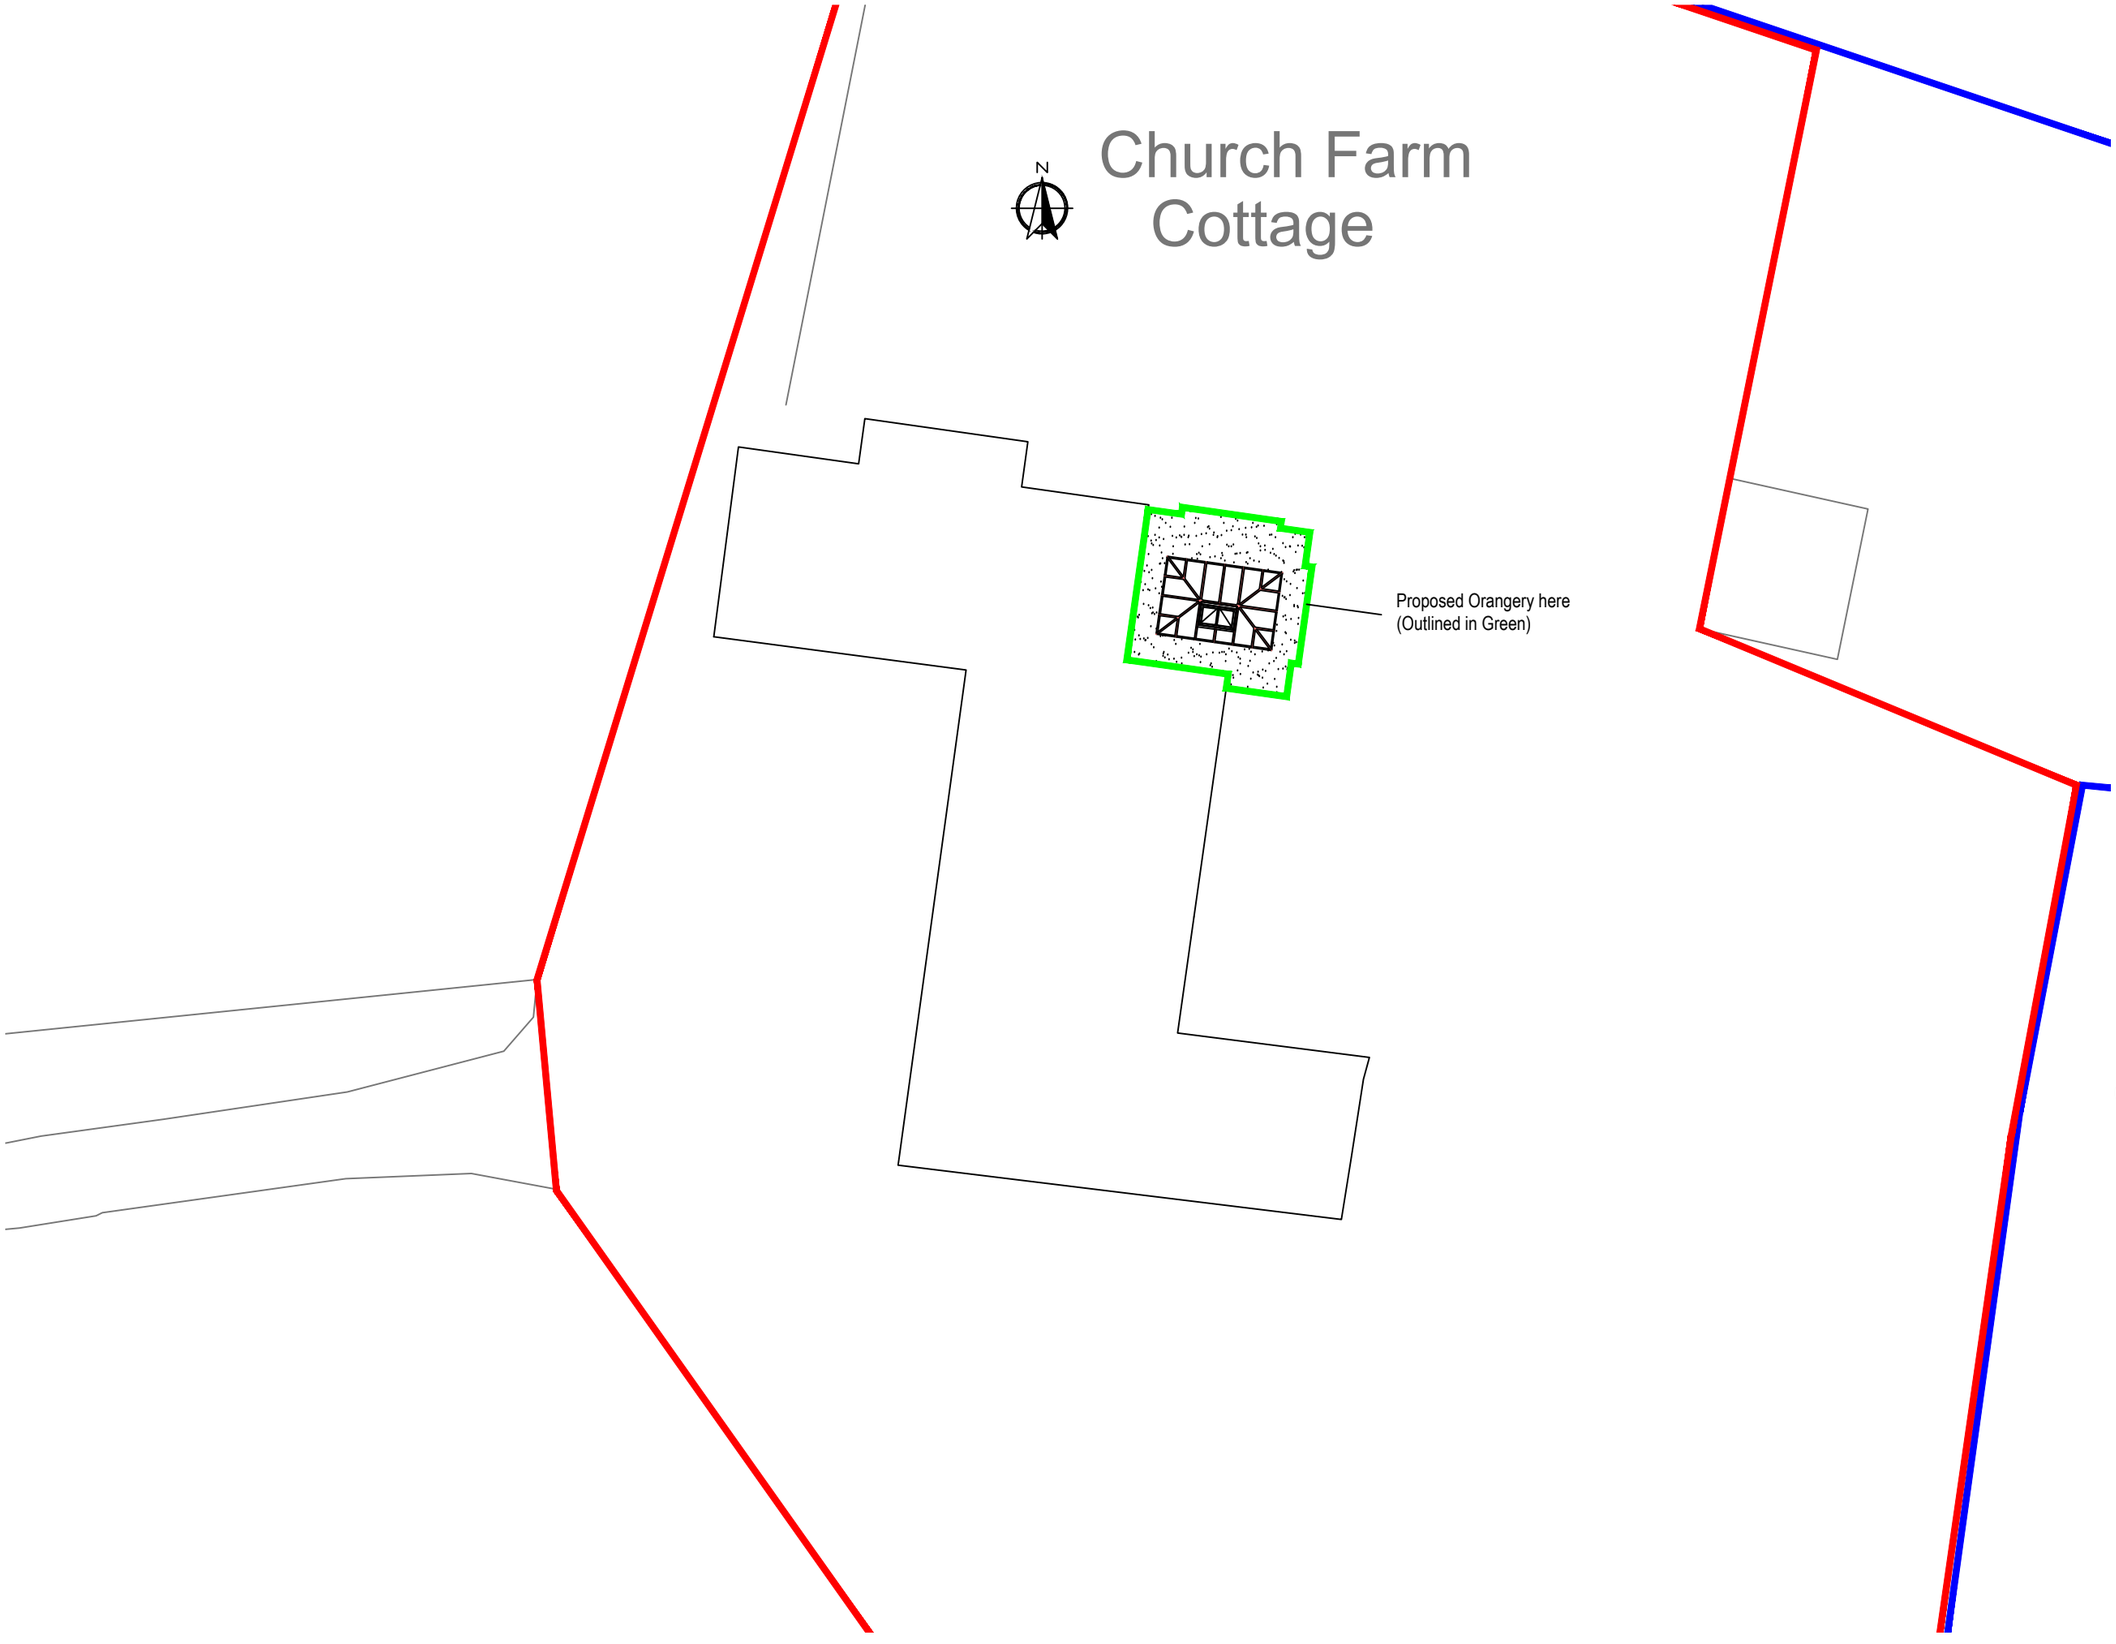

SCALE 1:200

0 2m 4m 6m 8m 10m

REVISION	DATE	COMMENT
A	25.01.24	Adjusted Boundaries

client
Church Farm
Hankerton
Malmesbury
Wiltshire
SN16 9JZ

Drawing:
Block Plan

scale:	dwg:	rev:
1:200@A3	12800 /03	A
date: October '23		

David Salisbury

Bennett Road,
Isleport Business Park,
Highbridge, Somerset, TA9 4PW
Tel: 01278-764400 Fax:
01278-764422

?Crown Copyright and database rights 2023 OS Licence no. 100057546

© David Salisbury Joinery Ltd. All rights reserved