


NORTH EAST ELEVATION
Scale 1:100

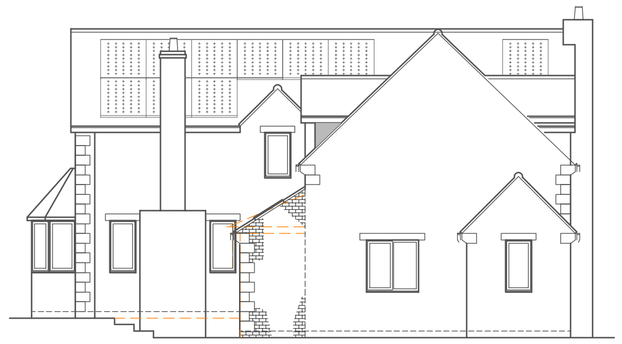


NORTH WEST ELEVATION
Scale 1:100




SOUTH WEST ELEVATION
Scale 1:100




SOUTH EAST ELEVATION
Scale 1:100

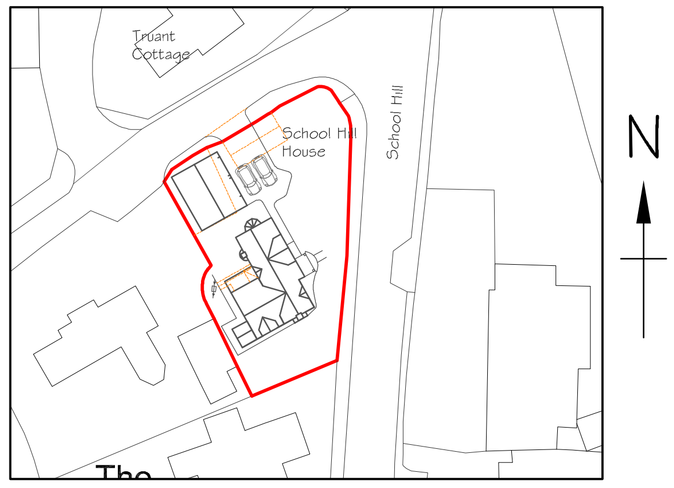


BLOCK PLAN
Scale 1:500

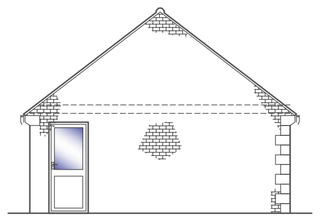


SOUTH
Scale 1:100

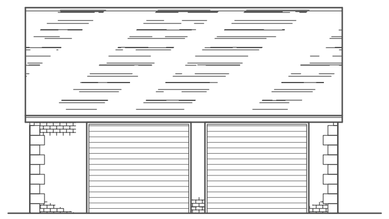

EAST
Scale 1:100

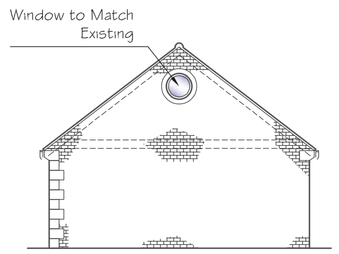


NORTH
Scale 1:100

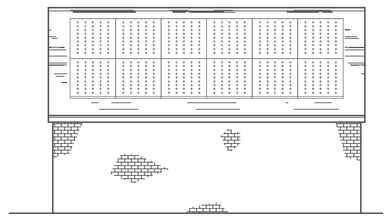


WEST
Scale 1:100


GARAGE ELEVATIONS
Scale 1:100

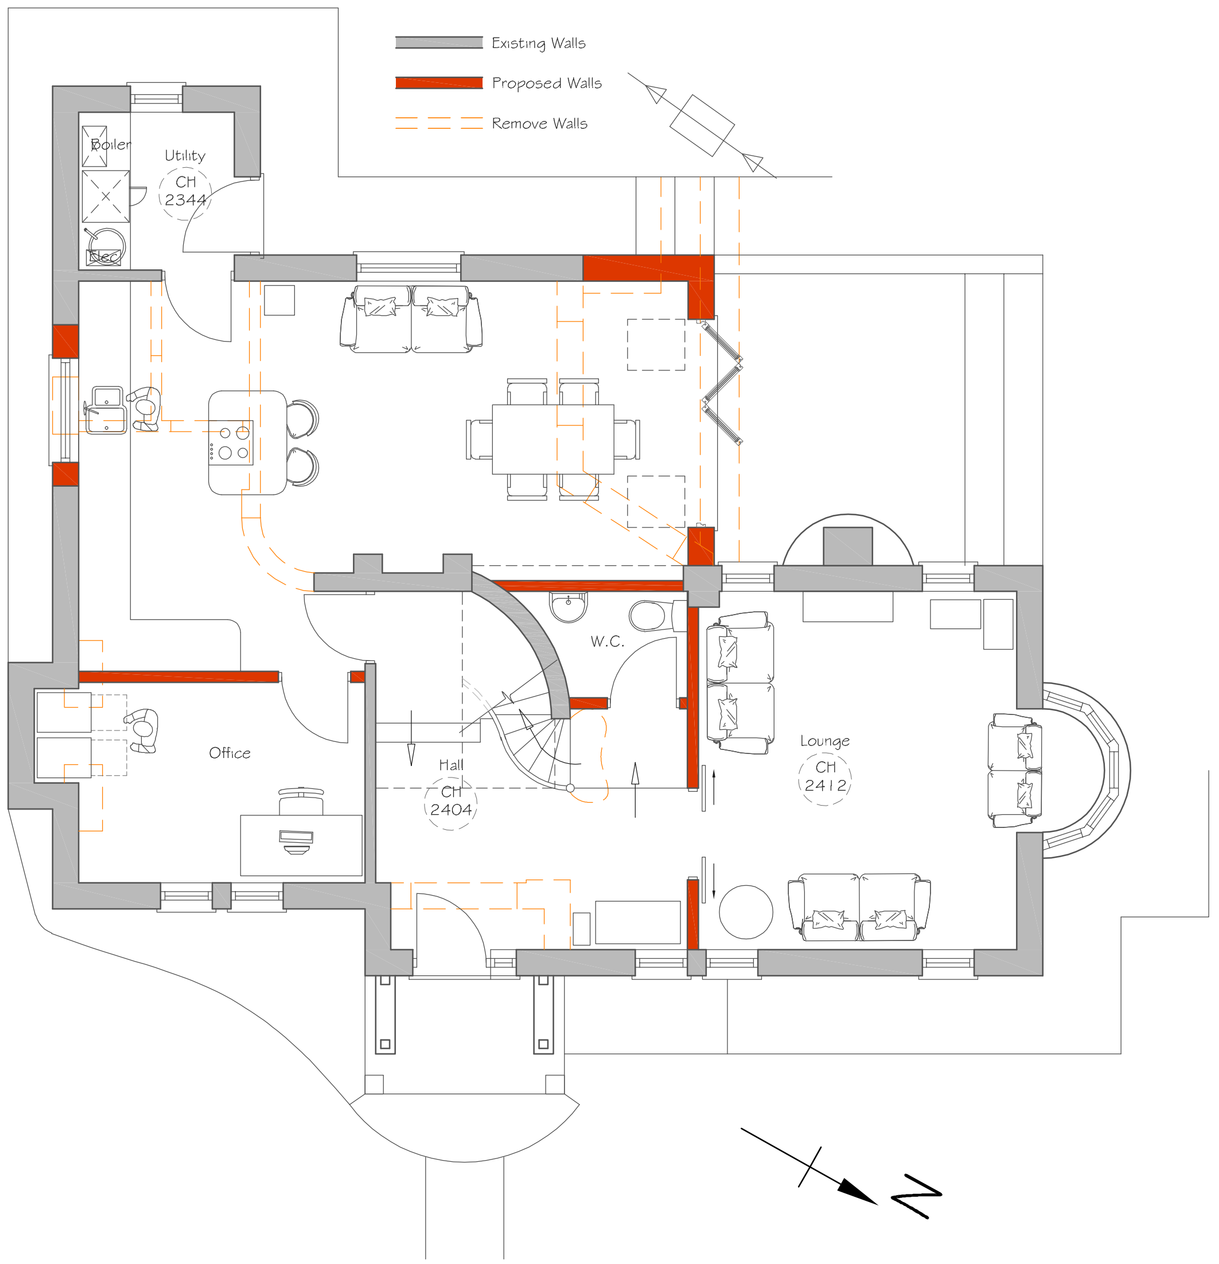


GROUND FLOOR PLAN
Scale 1:50

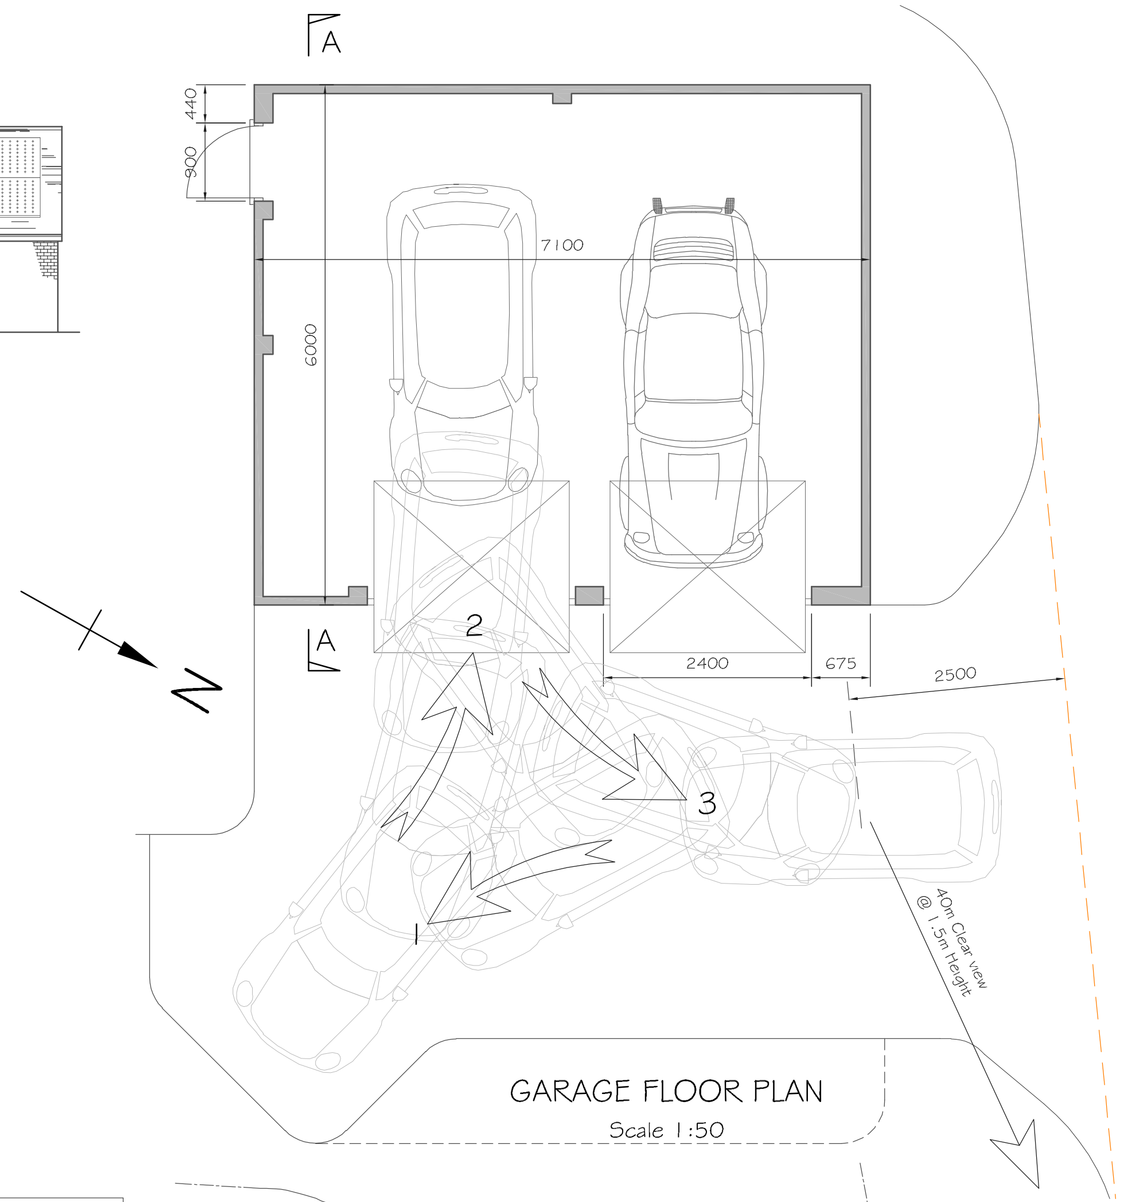

GARAGE FLOOR PLAN
Scale 1:50

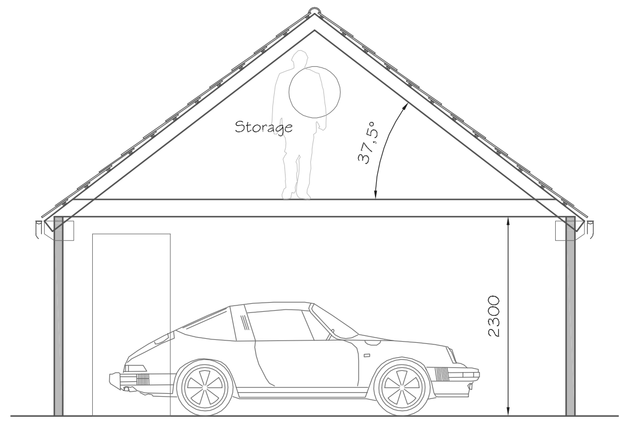

SECTION A-A
Scale 1:50

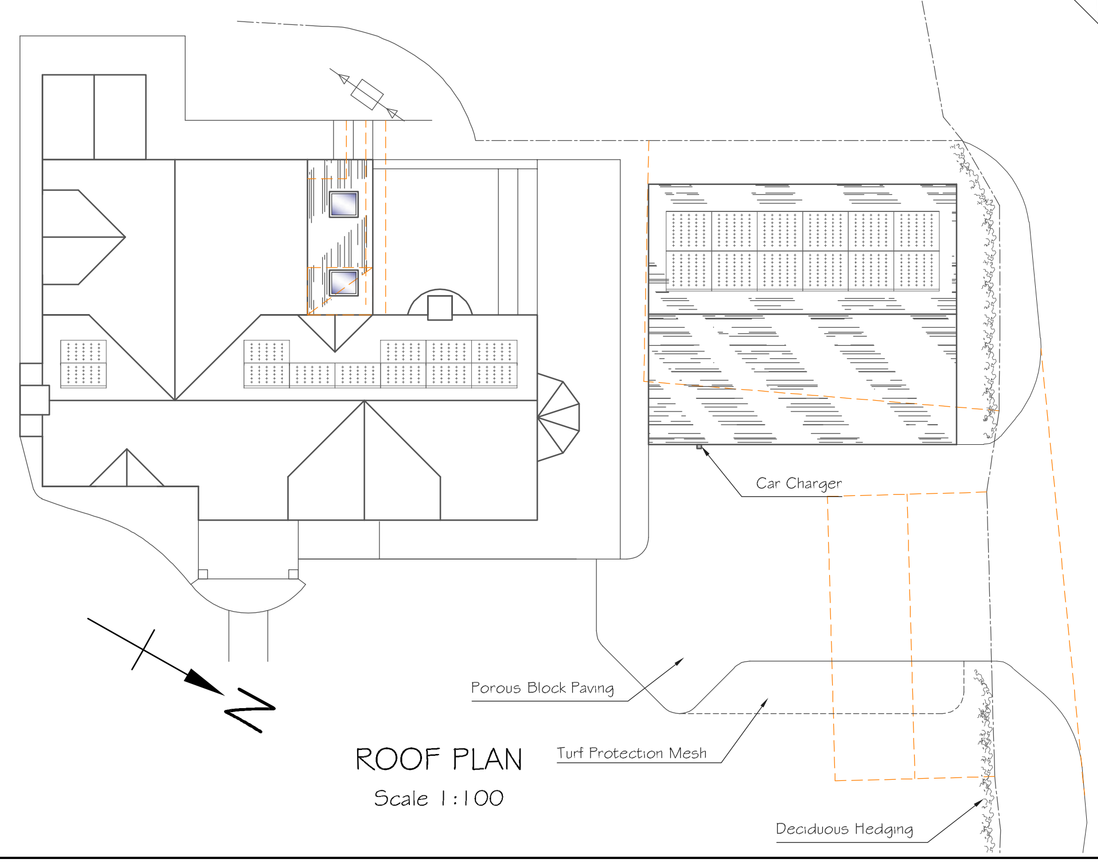

ROOF PLAN
Scale 1:100

1:50 [m]
0 0.5 1.0 1.5 2.0 2.5

1:100 [m]
0 1 2 3 4 5

1:500 [m]
0 5 10 15 20 25

1:1250 [m]
0 20 40 60

Alex Dawson
www.addraughting.co.uk
alex@addraughting.co.uk
01672 511412
07791 341698

59 Barrow Close
Marlborough
Wiltshire
SN8 2BE

AD DRAUGHTING
ARCHITECTURAL SERVICES

Client
JIM HAPPS & JACQUI WICKS

Job Title
EXTENSION AT:
SCHOOL HILL HOUSE,
SCHOOL HILL,
BRINKWORTH,
SN15 5AX.

Drawing Title
PROPOSED ELEVATIONS AND PLANS

Scale AS SHOWN

Date 25/01/2024 Drawn AD

Drawing No. 1367-02 Rev G

841 x 594 A1