LOCATION PLAN 1:2500

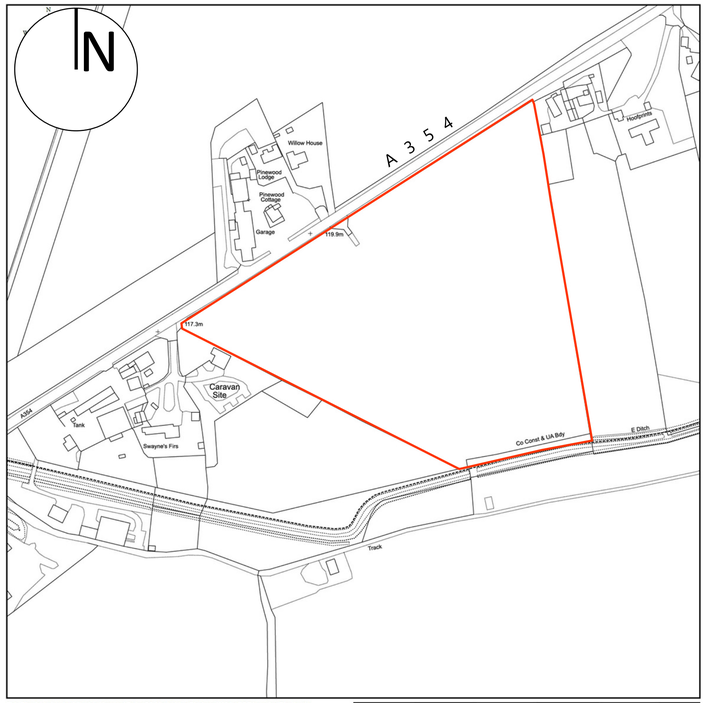

This Plan includes the following Licensed Data: OS MasterMap Black and White PDF Location Plan by the Ordnance Survey National Geographic Database and incorporating surveyed revision available at the date of production. Reproduction in whole or in part is prohibited without the prior permission of Ordnance Survey. The representation of a road, track or path is no evidence of a right of way. The representation of features, as lines is no evidence of a property boundary. © Crown copyright and database rights, 2021. Ordnance Survey 0100031673





IMAGES OF FENCING USED





IMAGES OF FIELD SHELTER USED

SITE PLAN 1:1000

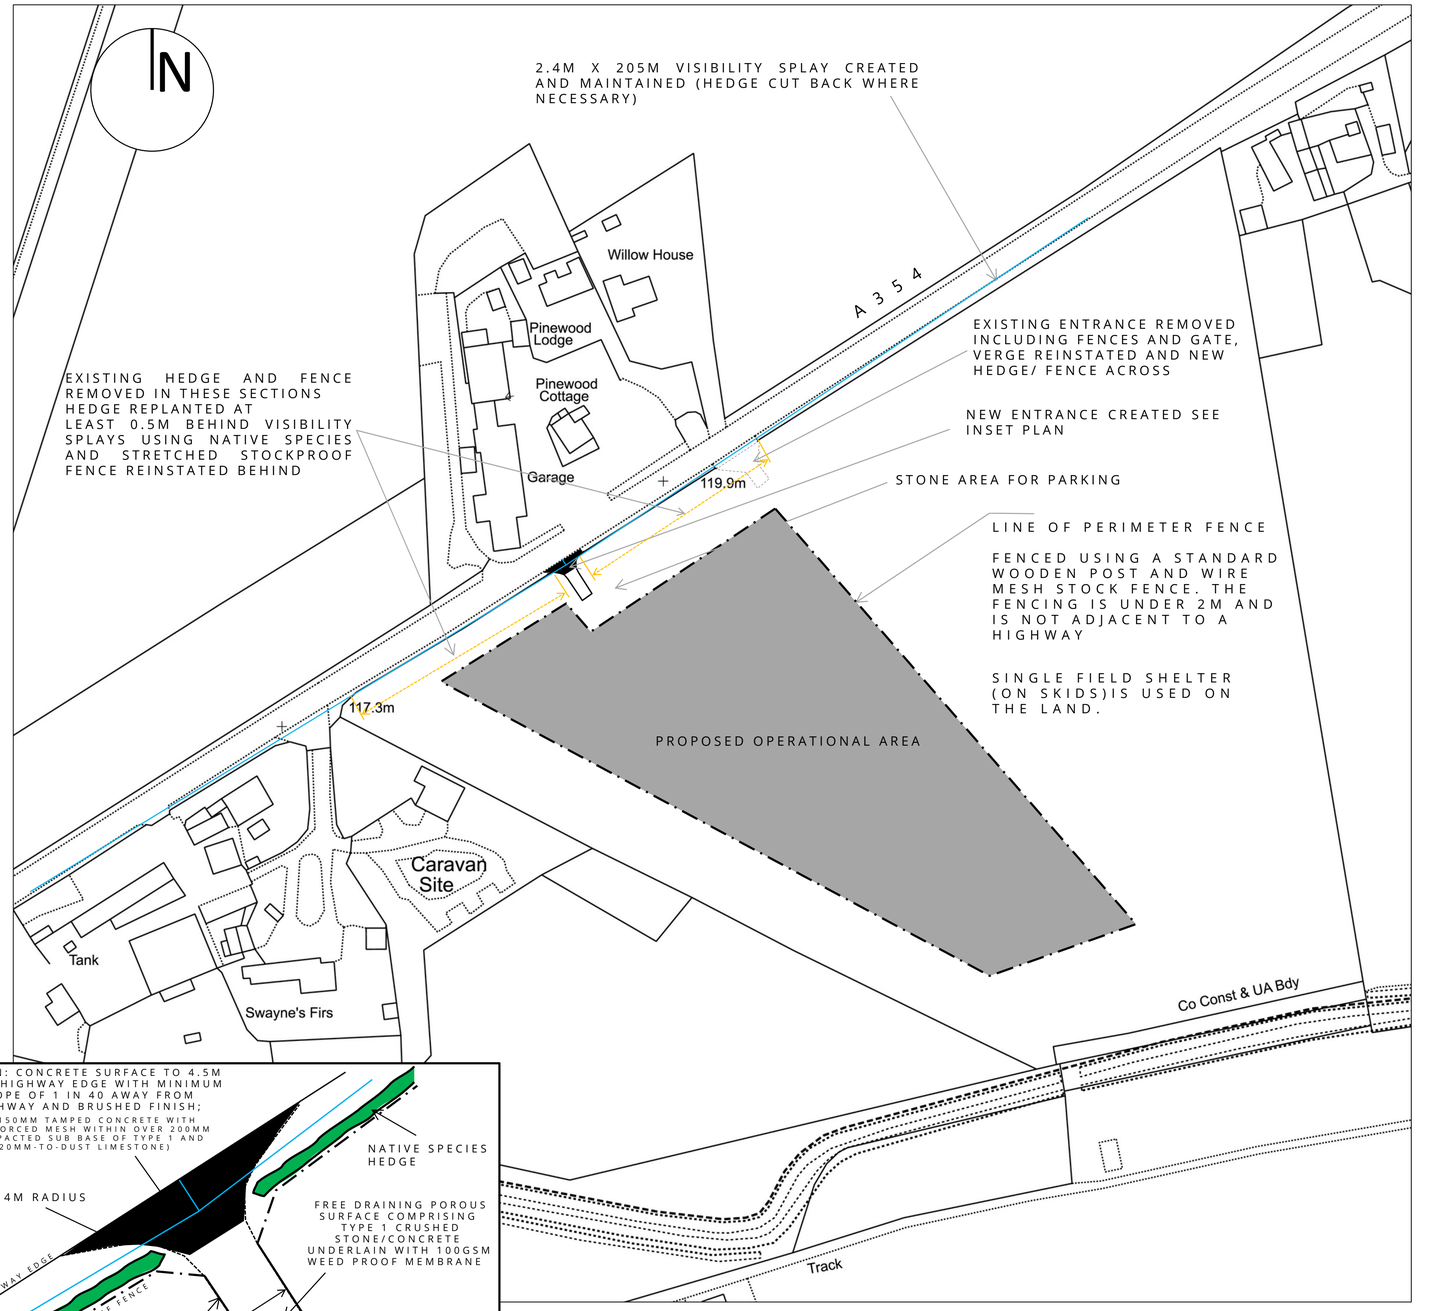

NEW ENTRANCE DETAIL 1:200

SITE:	PROJECT:	CLIENT:	DRAWING TITLE:	SCALE:	DRAWING NO:
GRIMSDYKE FIELD A354	DOG EXERCISE AND DAY CARE	FARLEY BAKER	LOCATION PLAN,PROPOSED SITE PLAN, PROPOSED ACCESS & EXAMPLE IMAGES	1:2500; 1:1000; 1:200 @A1	5009-001