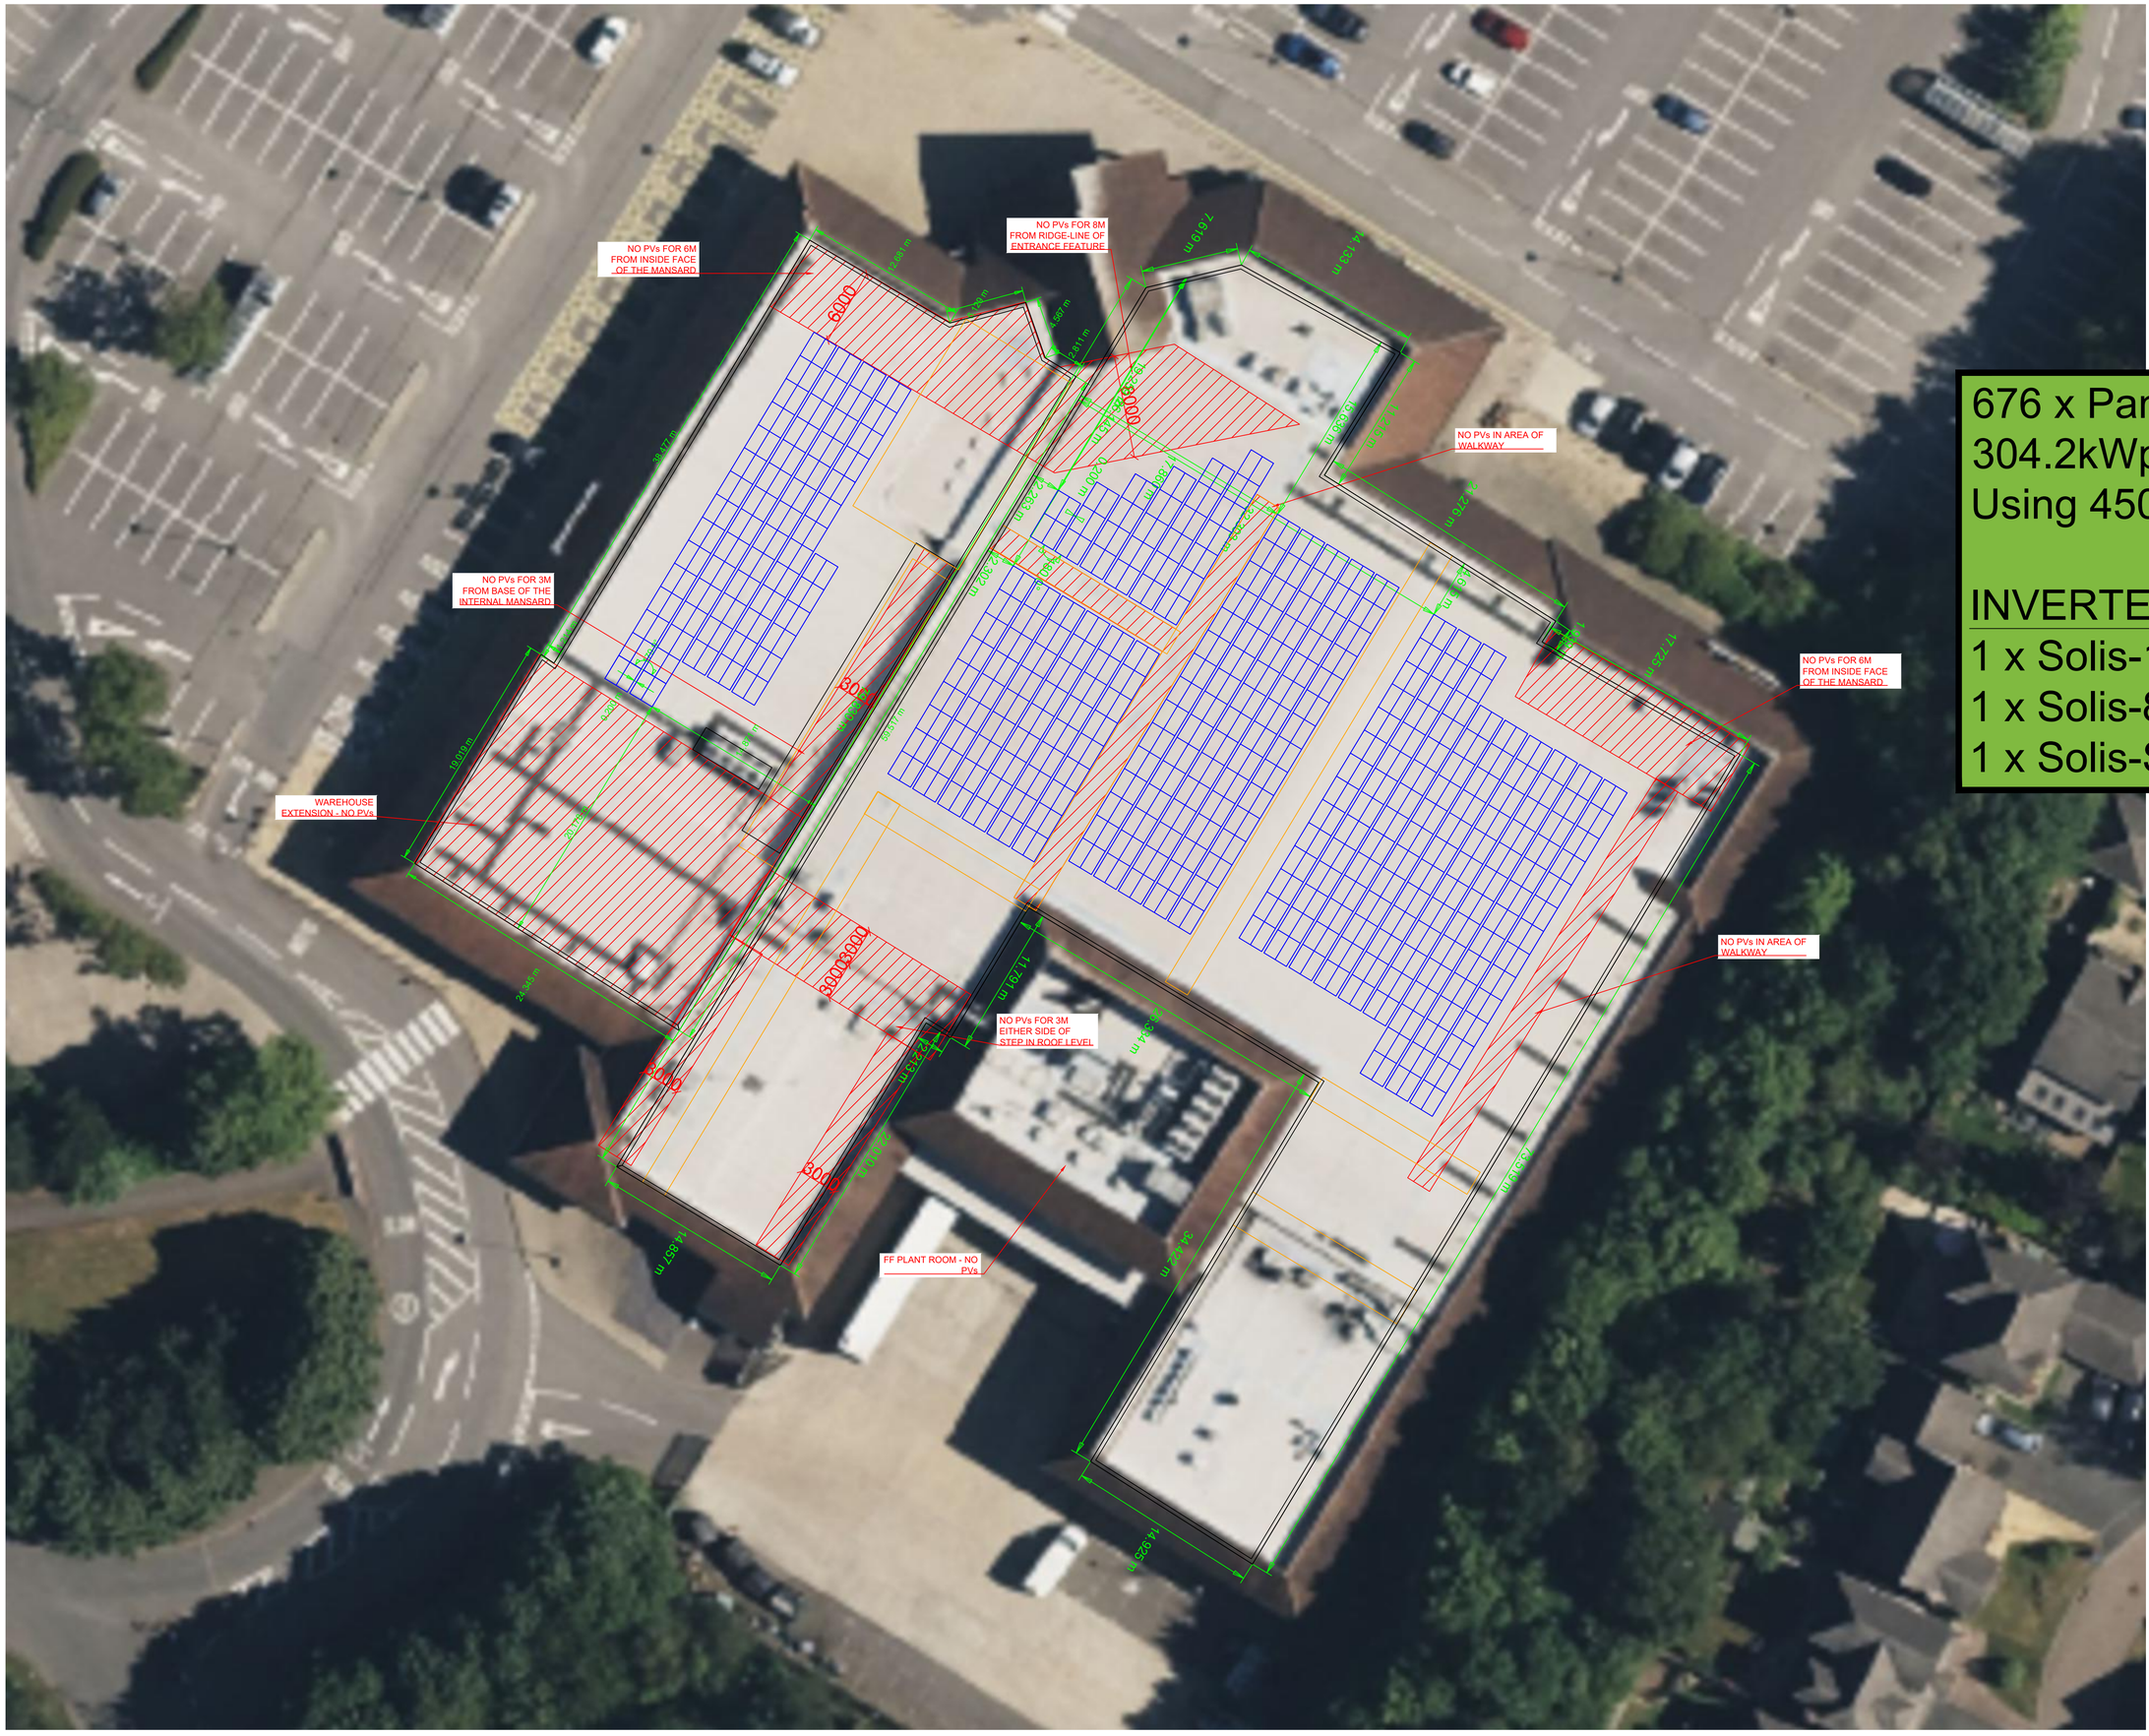
NO PVs FOR 6M FROM INSIDE FACE OF THE MANSARD
NO PVs FOR 8M FROM RIDGE-LINE OF ENTRANCE FEATURE
NO PVs IN AREA OF WALKWAY
NO PVs FOR 3M FROM BASE OF THE INTERNAL MANSARD
NO PVs FOR 6M FROM INSIDE FACE OF THE MANSARD
WAREHOUSE EXTENSION - NO PVs
NO PVs IN AREA OF WALKWAY
NO PVs FOR 3M EITHER SIDE OF STEP IN ROOF LEVEL
FF PLANT ROOM - NO PVs
6000
6000
6000