COPYRIGHT © THE BUSH CONSULTANCY

Never scale from this drawing. Always refer to figured dimensions.

Contractors, subcontractors and suppliers must verify all dimensions on site before commencing any work or making any shop drawings.

This drawing is to be read in conjunction with structural, mechanical and electrical engineers drawings and all discrepancies are to be reported to the architect.

NOTES

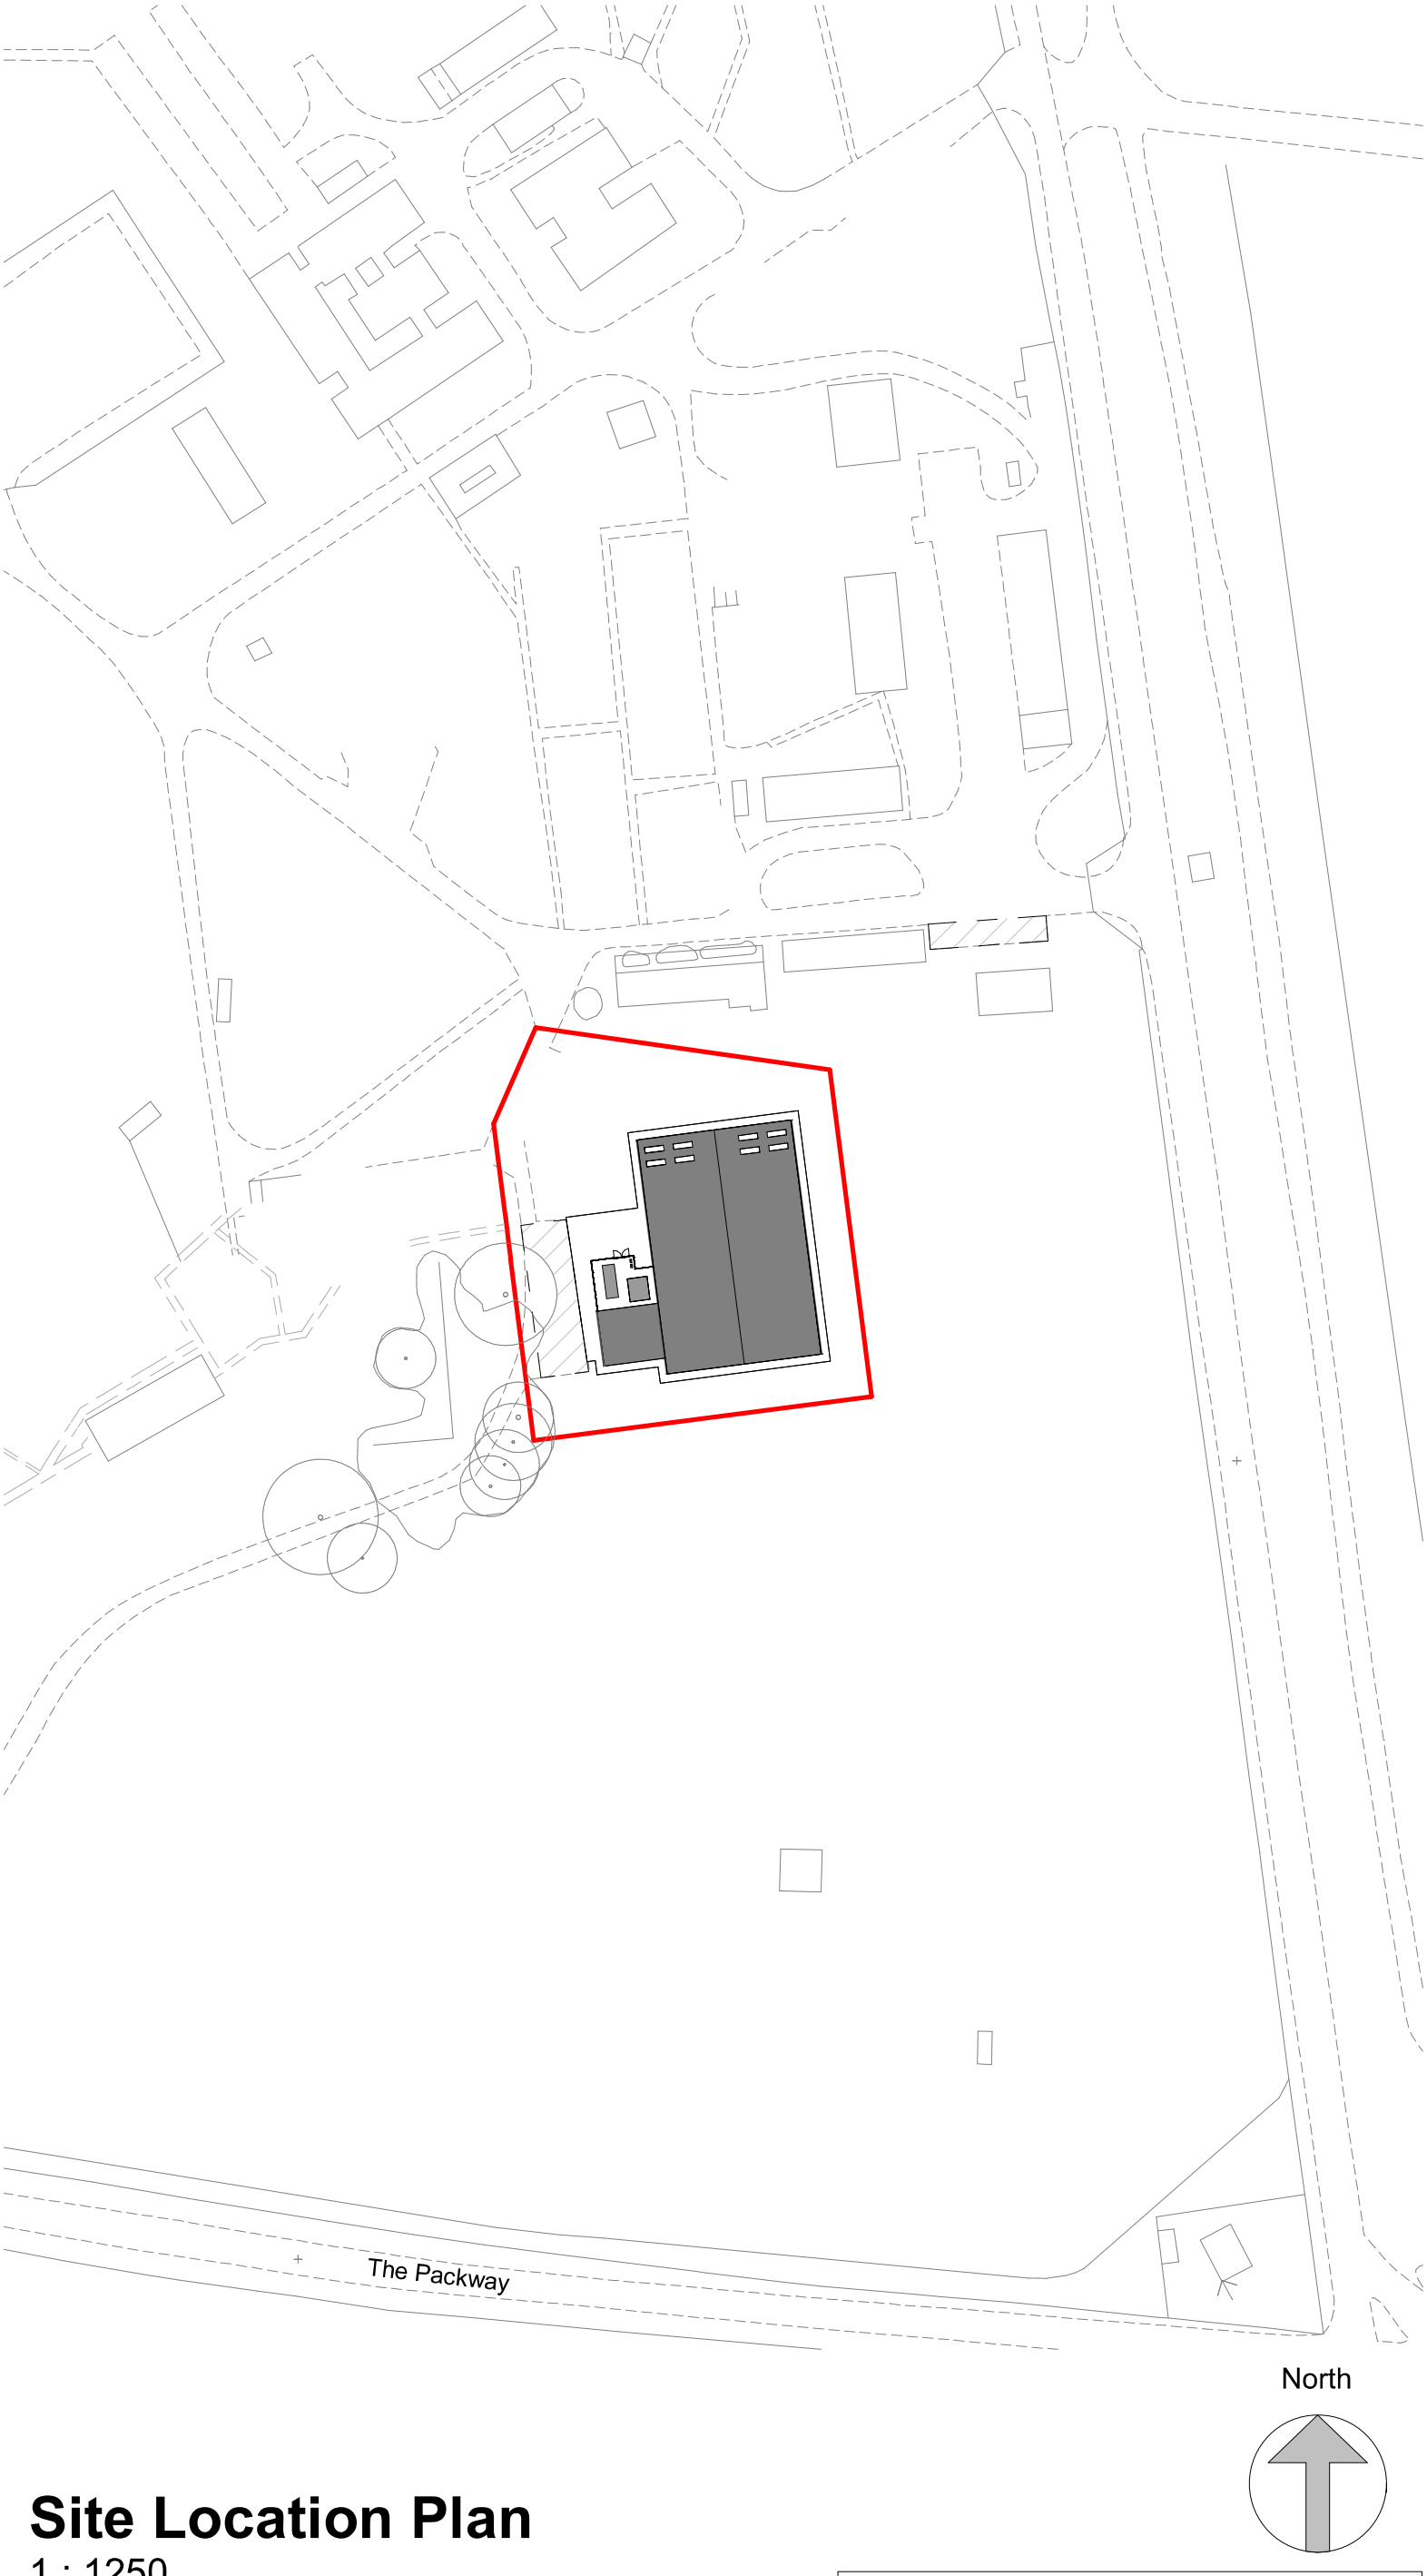

Site Location Plan

1 : 1250

0

GRAPHIC SCALE 1:1250

UK OFFICIAL

© Crown Copyright 2020

REV	DATE	REVISION NOTES	BY / CHKD
P4	23/01/24	Revised red line boundary	TA
P3	14/11/23	Issued for Planning	KS/TA
P2	01/03/22	Issued for Planning	TA/RD
P1	25/11/21	First Issue	TA/RD

THE BUSH CONSULTANCY

5.20 PAINTWORKS
BATH ROAD | BRISTOL | BS4 3EH

TEL +44 (0)117 316 0570

info@thebushconsultancy.com
www.thebushconsultancy.com

CLIENT

LANDMARC

Defence Infrastructure Organisation

PROJECT TITLE

TBC PROJECT No.

ROLLESTONE
URBAN FIGHTING SKILLS HOUSE (UFSH)

DRAWING TITLE

PROPOSED SITE LOCATION PLAN

DRAWING STATUS			RIBA STAGE	BIM STAGE
PLANNING ISSUE			STAGE 3	S0
DRAWN	CHECKED	DATE	SCALE	
KS	TA	20/11/21	1 : 1250 @ A3	
DRAWING No				REVISION
3696 - TBC - RL - ZZ - DR - A - 0001				P4