
PROPOSED WALL SIDE ELEVATION

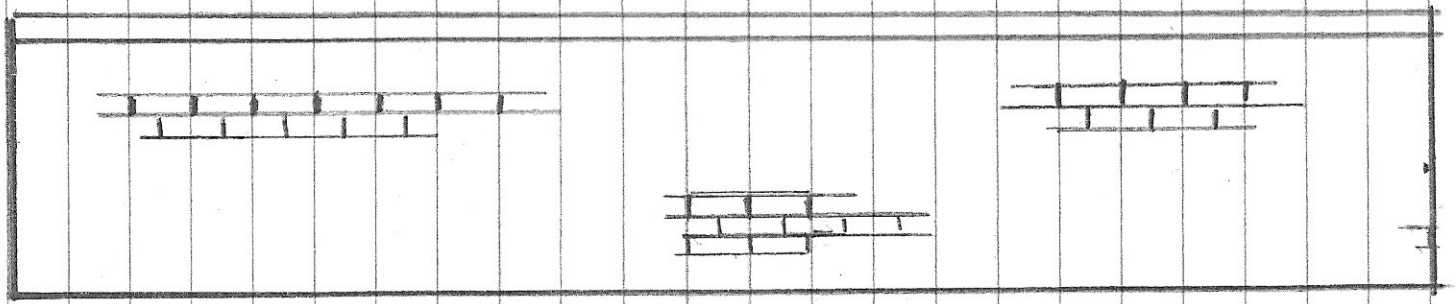

SCALE 1:50

20mm
1m