

SOUTH-EAST ELEVATION

NORTH-EAST ELEVATION

NORTH-WEST ELEVATION

SOUTH-WEST ELEVATION

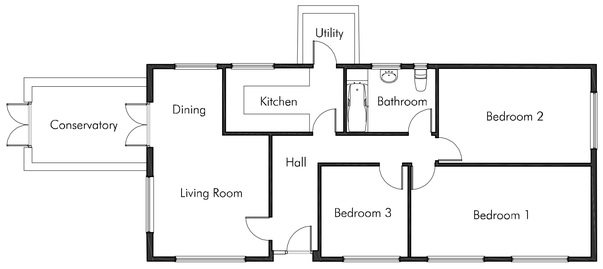

GROUND FLOOR PLAN
EXISTING DWELLING

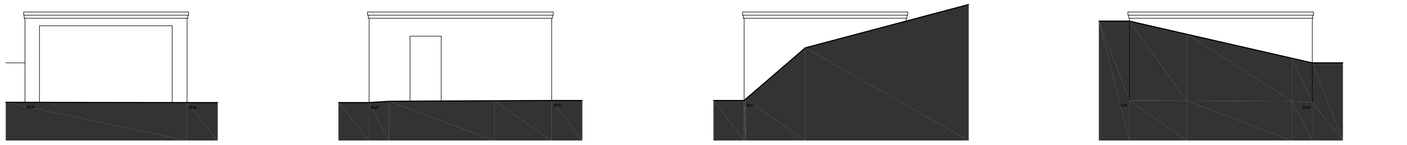

NORTH-EAST ELEVATION

NORTH-WEST ELEVATION

SOUTH-WEST ELEVATION

SOUTH-EAST ELEVATION

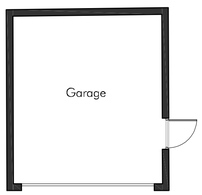

GROUND FLOOR PLAN
EXISTING GARAGE

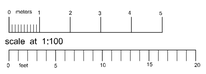

RIBA Chartered Practice

This drawing is the Copyright of PKA Architects Ltd
Registered in England and Wales No 8605083.
Do not rely on Scaled Dimensions- work to figured dimensions only. If in doubt - ASK.
All dimensions to be checked on site by contractor
Work to existing building features where appropriate
Any OS copyright data on this drawing is reproduced under licence

The Green Register of Construction Process Skills

FILE PATH C:\Users\peter\PKA Architects Ltd\TEAM PKA - Documents\Current Projects\2072- James Bowden, Durrington\02- Issues\2023-01-29\2073-Planning1.dwg

DATE PRINTED Monday, 29 January, 2024

REVISIONS

CLIENT J. Bowden

SITE 203 Bulford Road, Durrington, Wilts, SP4 8HB

DRAWN mc | DATE 16-01-2024 | SCALE 1:100 @A1

DRAWING TITLE Existing dwelling and garage plans and elevations

DRAWING NUMBER P2 – 2073-Planning1.dwg

STATUS SUBMITTED FOR PLANNING APPLICATION

PKA ARCHITECTS
PKA Architects Ltd
Featherbrook, Whistley Road, Potterne, Devizes, Wiltshire. SN10 5TD
tel 01380-725688 peter@pka-architects.com www.pka-architects.com
RIBA CHARTERED PRACTICE