

Front Elevation
With new porch and railings

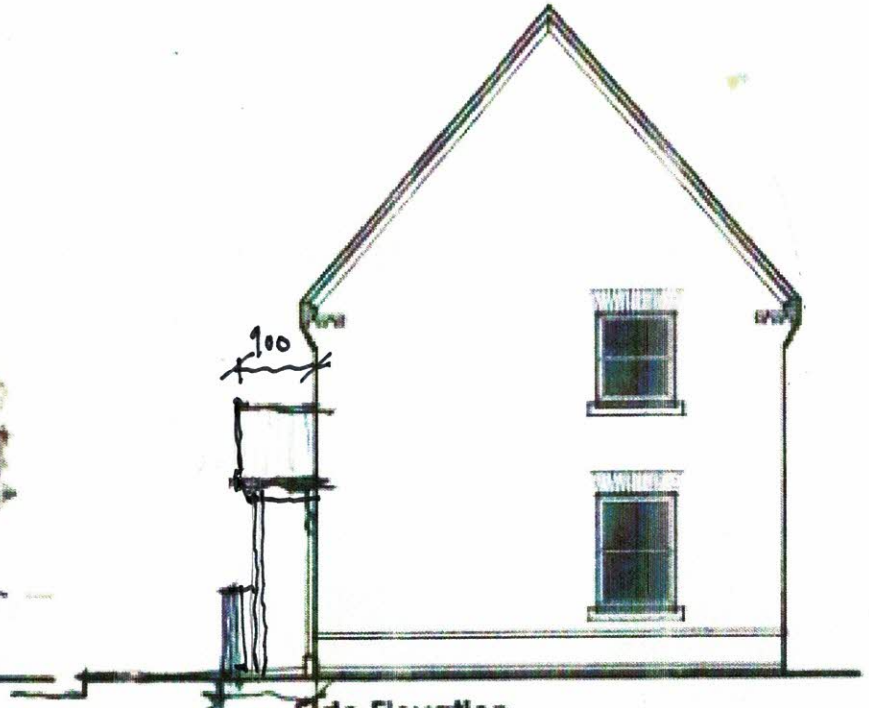

Side Elevation
With new porch

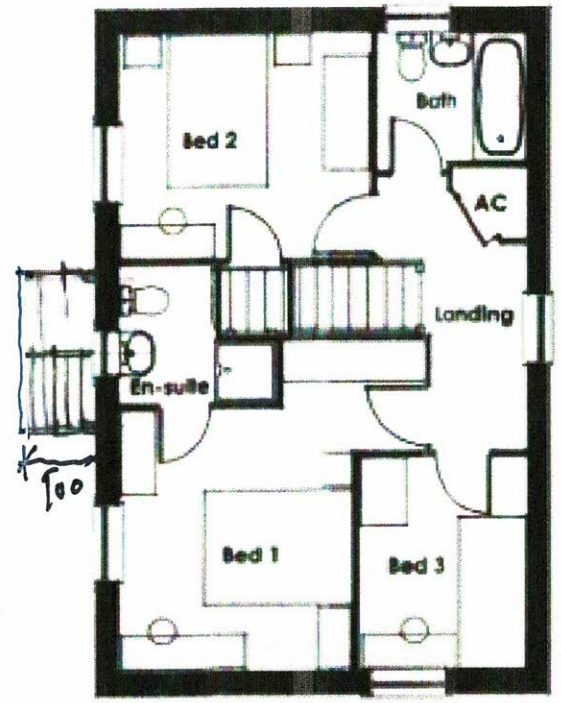

First Floor Plan

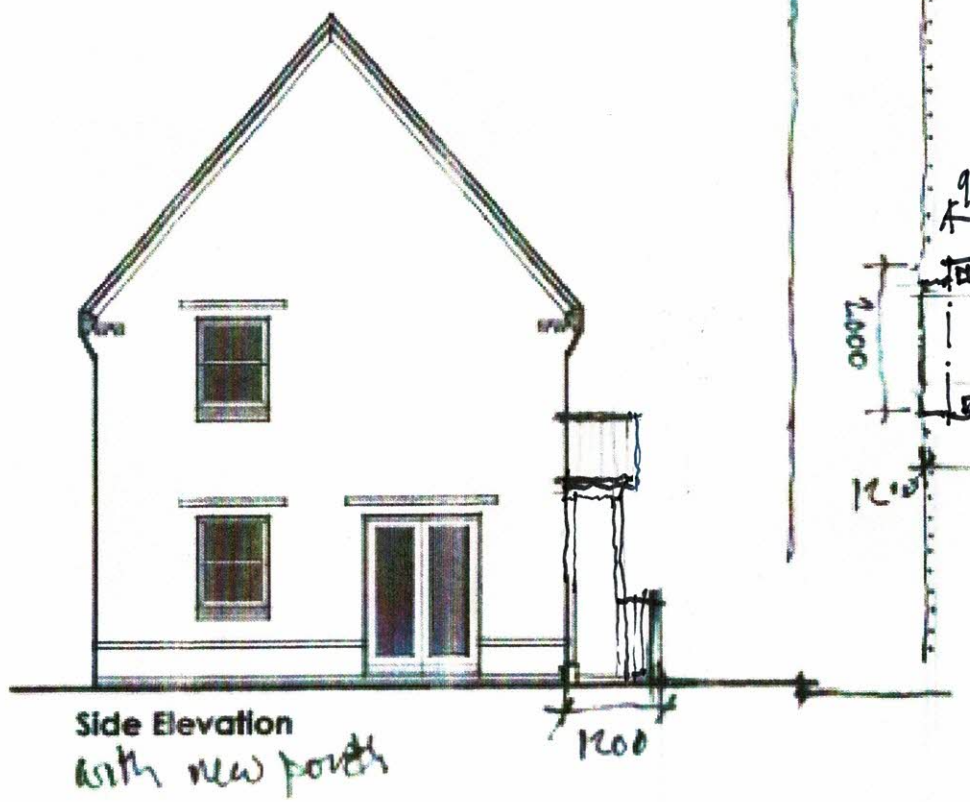

Side Elevation
With new porch

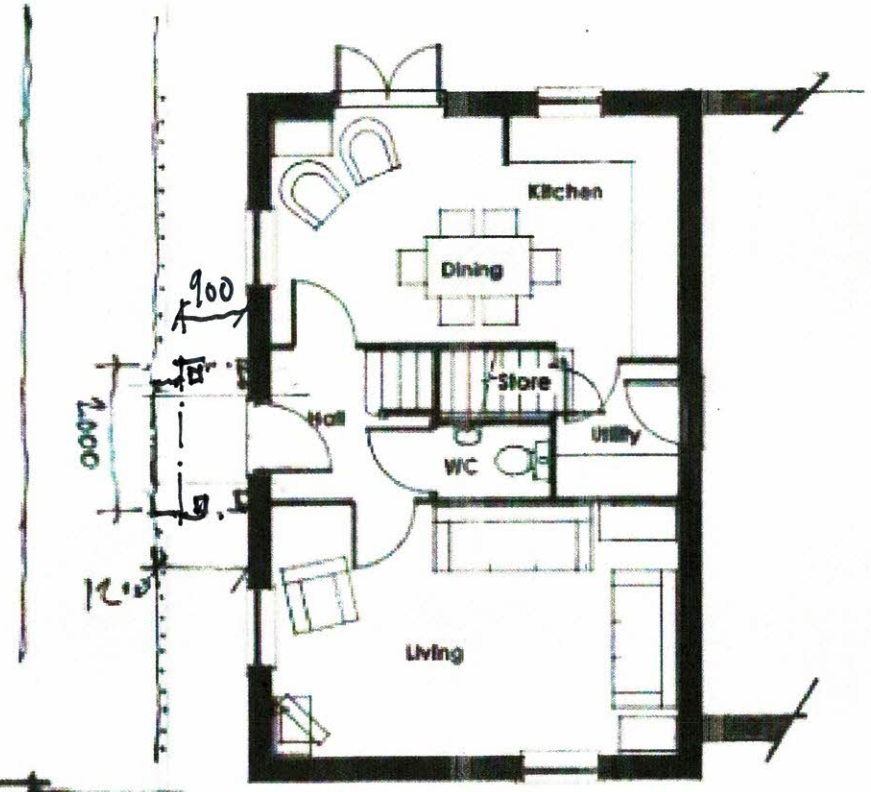

Ground Floor Plan
With new porch

To be read in conjunction with CONSTRUCTION SECTIONS 18/1/24.

REVISION A

P341-D-5 Detached

0 0.25 1.25 2.5 5m

Amendment

Date

Housetype Drawing WITH PORCH

Job No/Drawing No	Job Title
13048/6003A	VIVASH PARK PLANNING
Scale: 1:100 @A3 Do not scale	Date: 10/10 Drawn: CP SC
Drawing Title: Housetype H341-D-5	
All dimensions to be checked on site	

pad

pad Design Ltd - CV1 The Tobacco Factory Raleigh Road Southville Bristol BS3 1TF