


NOTES

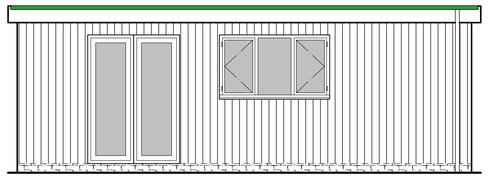


PROPOSED REAR ELEVATION

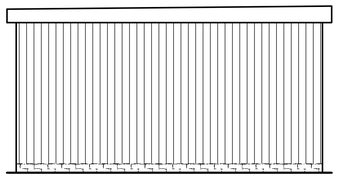

PROPOSED SIDE ELVATION

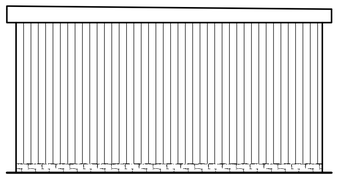


PROPOSED SIDE ELVATION

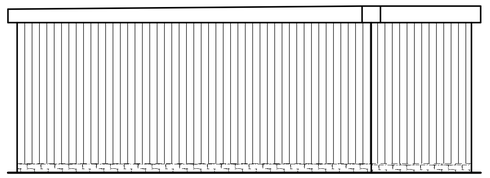


PROPOSED FRONT ELEVATION

SCALE BAR 1:20

0 1 2 3 4 5m

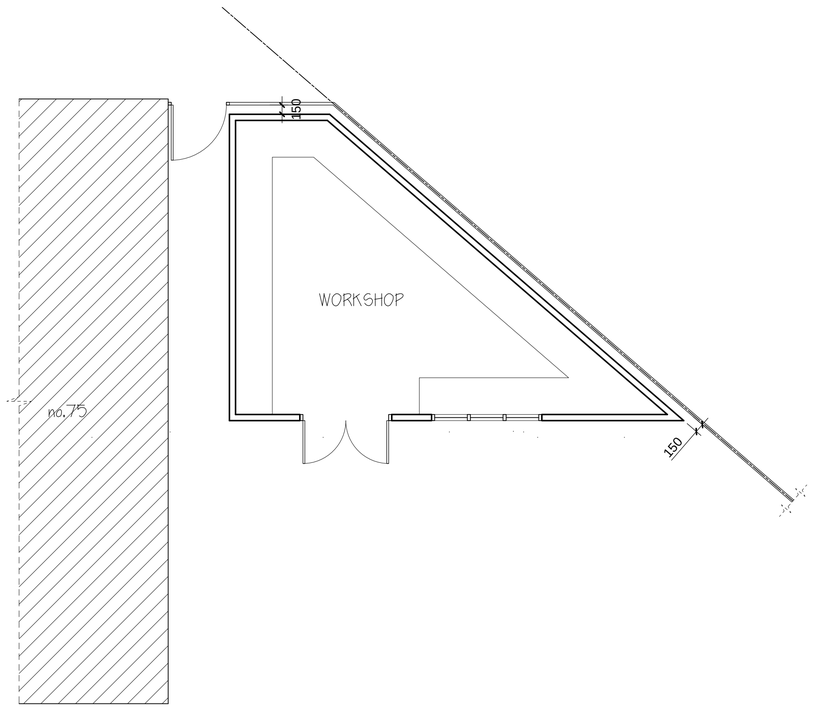


PROPOSED WORKSHOP/ STORE LAYOUT

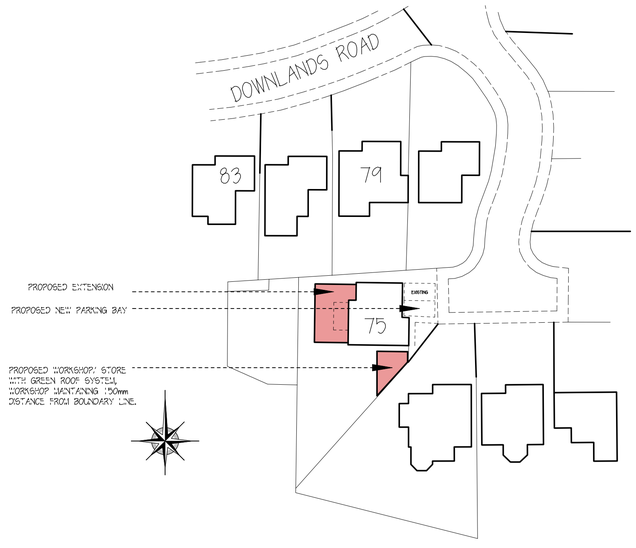


BLOCK PLAN AT SCALE 1:500

| Rev. | Date | Description | By | Chk | App |
|---|---|---|---|---|---|
| 1 | 25.1.25 | WORKSHOP POSITION CLARIFIED | KK | KK | |

Client/Project
MR AND MRS POOLE

Drawing Title
PROPOSED WORKSHOP AT
75 DOWNLANDS RD
DEVIZES SN10 5EF

| Designed | Drawn | Date | Scale |
|---|---|---|---|
| SK | SK | . | 1:50, 1:500 |
| CAD Reference | | | Size A1 |


Stephen Kingshott MCABE
Katie Kingshott ACABE

Stephen Kingshott Building Consultancy Ltd
54 Springdale Ave
Broadstone, Poole
Dorset BH18 9EX
Tel. 07973538931


DRAWING NUMBER 0125/23 E
REVISION 1

cabe chartered association of building engineers

0 2 4 6 8 10m
SCALE BAR 1:100

0 1 2 3 4 5m
SCALE BAR 1:50

0 10 20 30 40 50m
SCALE BAR 1:500