

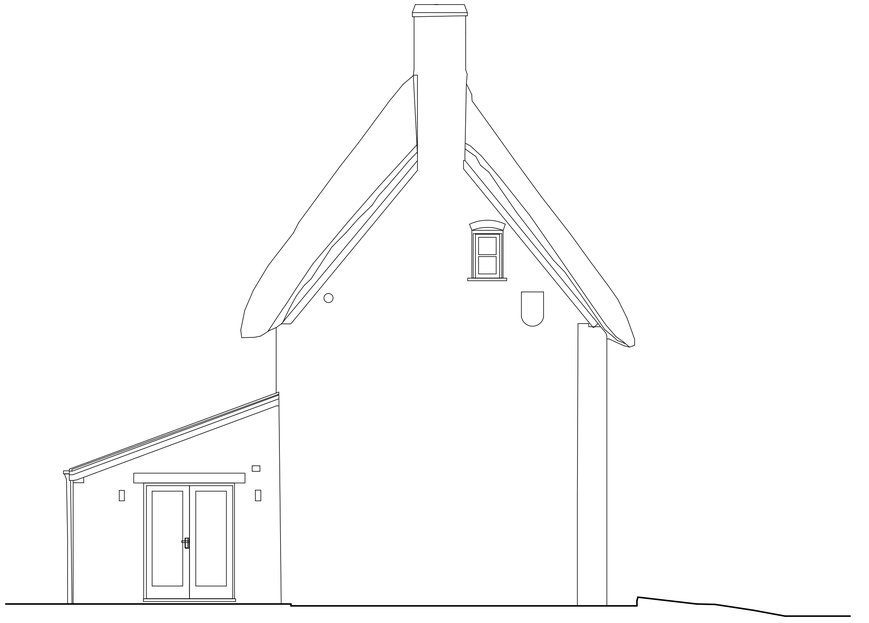


Existing South Western Elevation

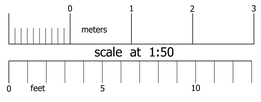

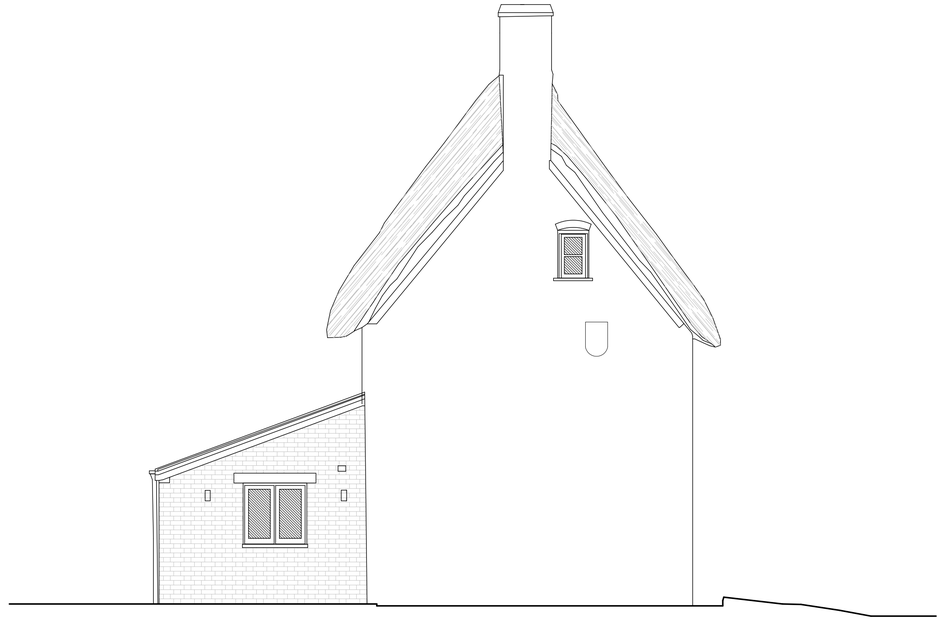

Proposed South Western Elevation

RIBA Chartered Practice

This drawing is the Copyright of PKA Architects Ltd
Registered in England and Wales No 8605083.
Do not rely on Scaled Dimensions- work to figured dimensions only. If in doubt - ASK
All dimensions to be checked on site by contractor
Work to existing building features where appropriate
Any OS copyright data on this drawing is reproduced under licence

The Green REGISTER OF CONSTRUCTION PROFESSIONALS

FILE PATH: C:\Users\peter\PKA Architects Ltd\TEAM PKA - Documents\Current Projects\1990 Everett Urchfont\05- Planning\LB App 16-1-24\1990 - LB-App-A.dwg

DATE PRINTED: Monday, 29 January, 2024

Survey data by BDS Colne

CLIENT: Mr and Mrs A. Everett

JOB: Cuckoo Farmhouse, Urchfont

DRAWN: pk/ DATE: 29-01-2024 SCALE: 1:50@A1

DRAWING: Proposed alteration to French doors - existing and proposed elevations

ISSUED FOR Listed Building APPLICATION

DRAWING NO: Elevations1990 - LB-App-A.dwg

PKA ARCHITECTS
PKA Architects Ltd
Featherbrook, Whistley Road, Potterne, Devizes, Wiltshire. SN10 5TD
tel 01380-725688 peter@pka-architects.com www.pka-architects.com
RIBA CHARTERED PRACTICE