
Long Section through Valley and Proposed Ponds (Cut and Fill Zones Marked) - Plan 1:2500 and 1:10 Vertical Exaggeration at A3. (Page 2/3)

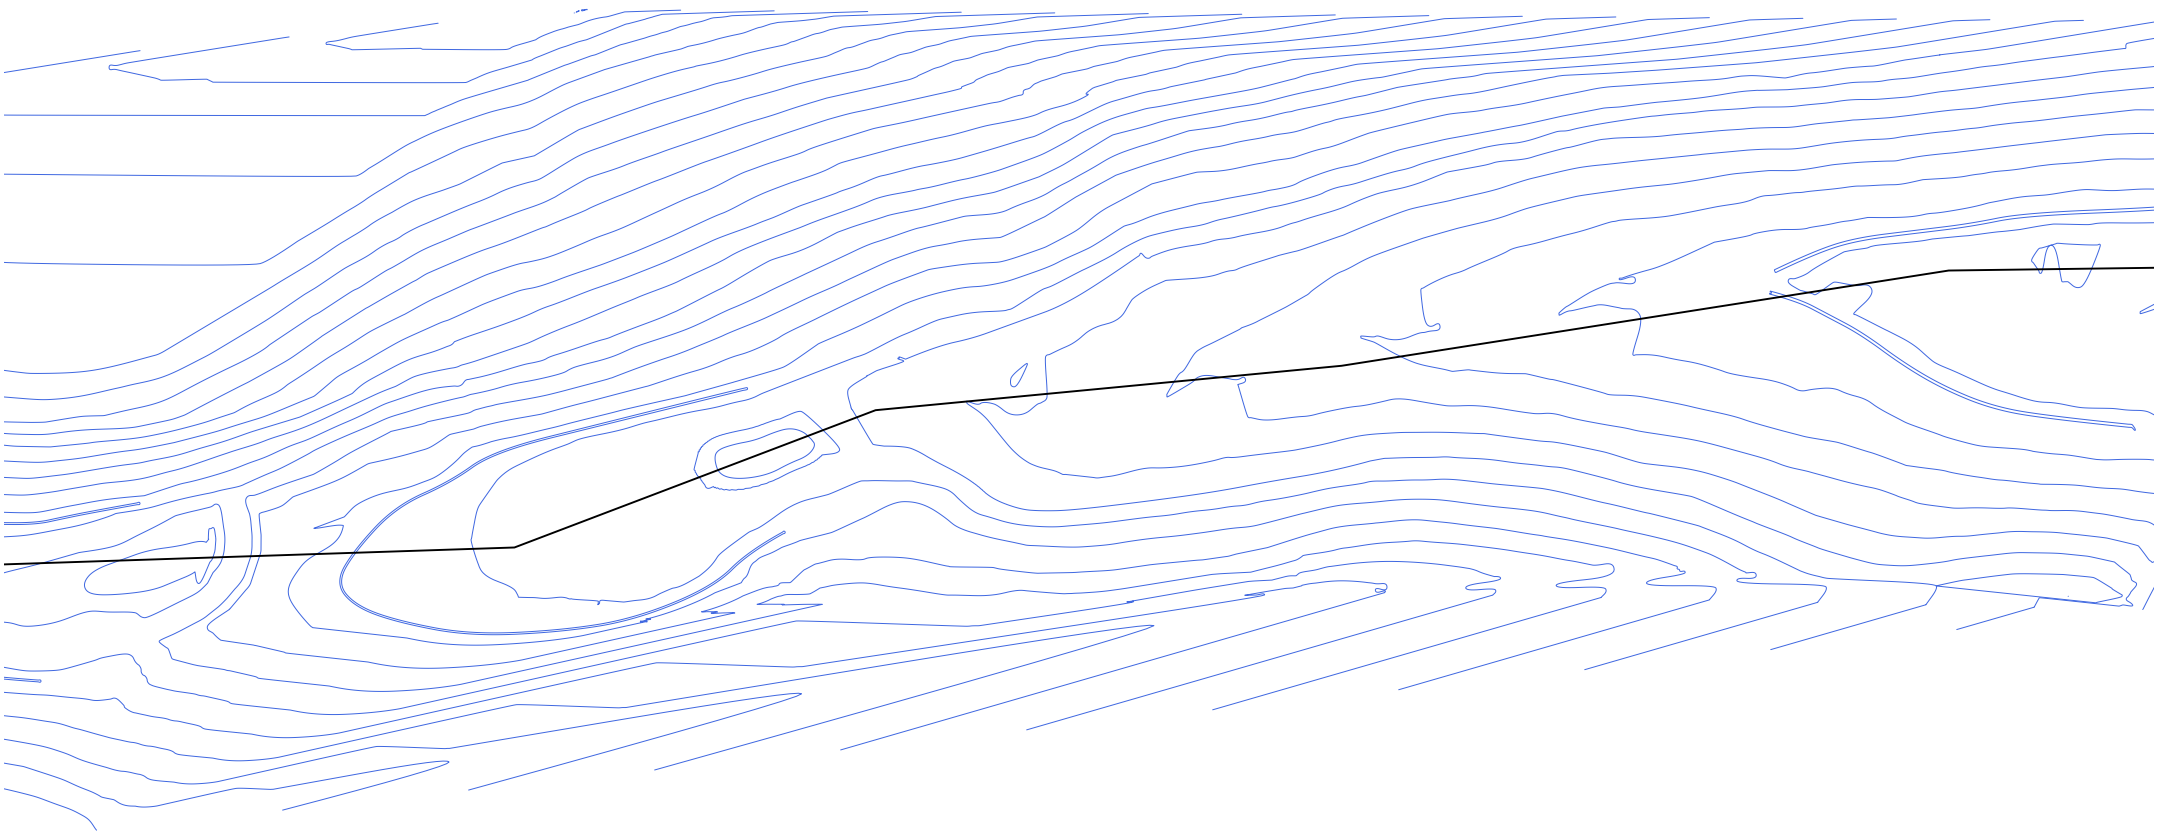

0 50 100 150 200 m

