


REVISION HISTORY			
REV	DESCRIPTION	DATE	APPROVED

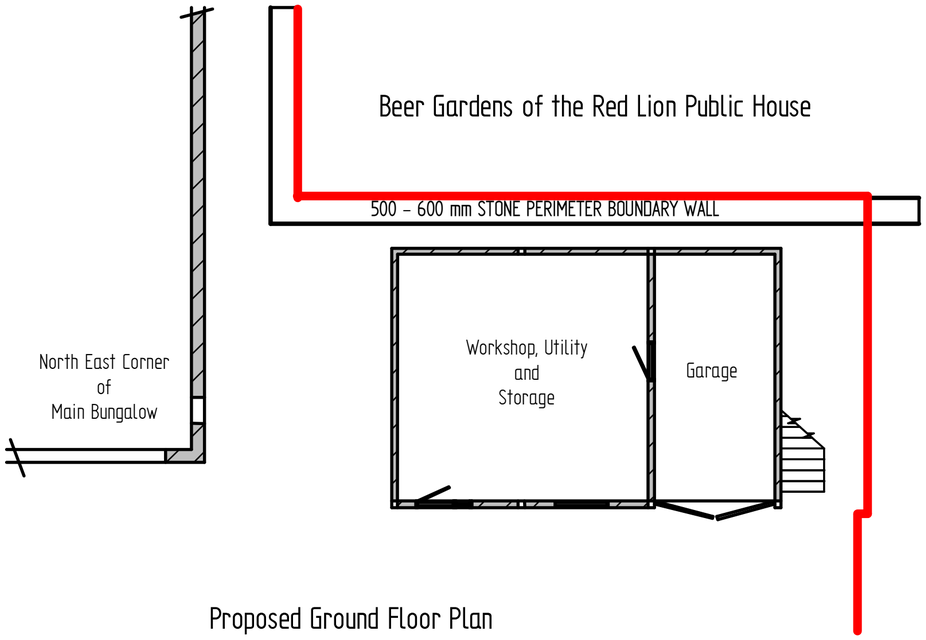

Proposed Ground Floor Plan

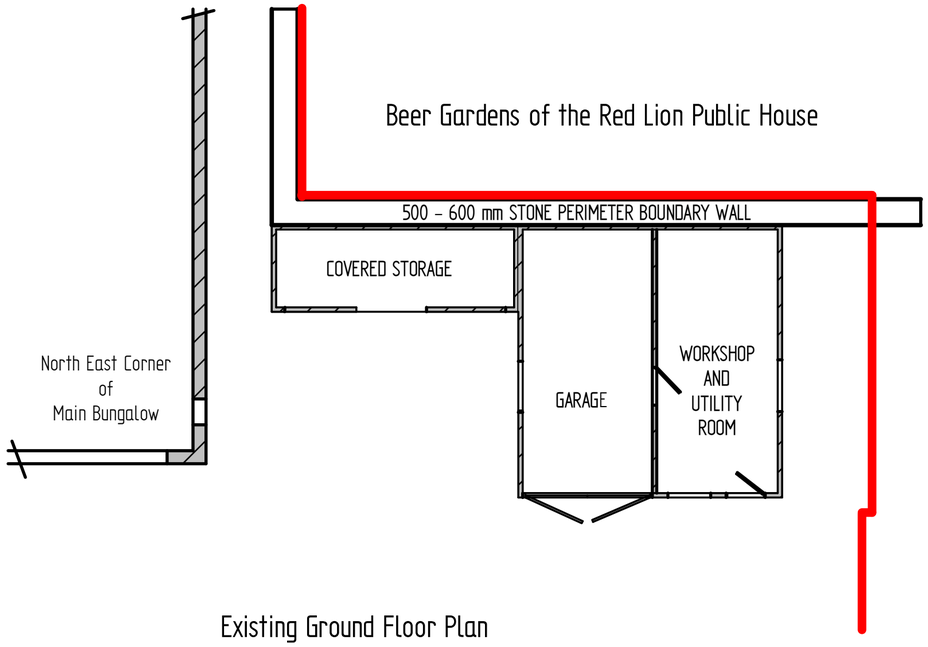

Existing Ground Floor Plan

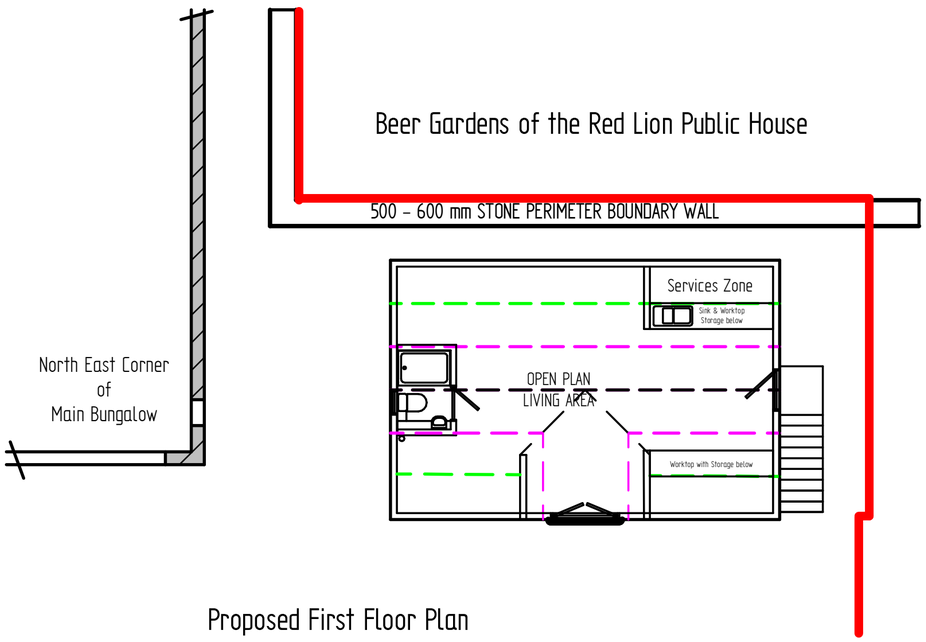

Proposed First Floor Plan

CEILING HEIGHT AT 850mm ABOVE FINISHED FLOOR LEVEL

CEILING HEIGHT AT 2000mm ABOVE FINISHED FLOOR LEVEL

1:100 SCALE WHEN PRINTED AT A2

1 0 1 2 3 4 5

50

(5000 mm)

	NAME	DATE
DRAWN	dprit	01/25/24
CHECKED		
ENG APPR		
MGR APPR		

UNLESS OTHERWISE SPECIFIED
DIMENSIONS ARE IN MILLIMETERS
ANGLES ±X.X°
2 PL ±X.XX 3 PL ±X.XXX

Solid Edge

TITLE: Ground Floor Plan of Existing Structures
Ground and First Floor Plans of New Structure

SIZE A2 | DWG NO | REV

FILE NAME: Floor Plans (2).dft

SCALE: 1:100 | WEIGHT: | SHEET 1 OF 1