



PROPOSED FRONT ELEVATION (WEST)
(SCALE 1:50)



PROPOSED SIDE ELEVATION (NORTH)
(SCALE 1:50)

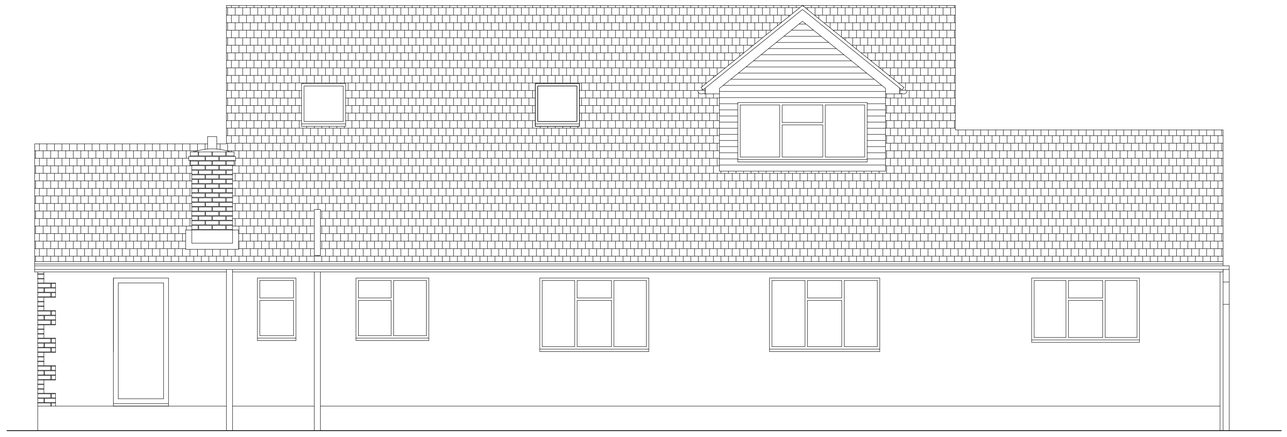

PROPOSED REAR ELEVATION (WEST)
(SCALE 1:50)

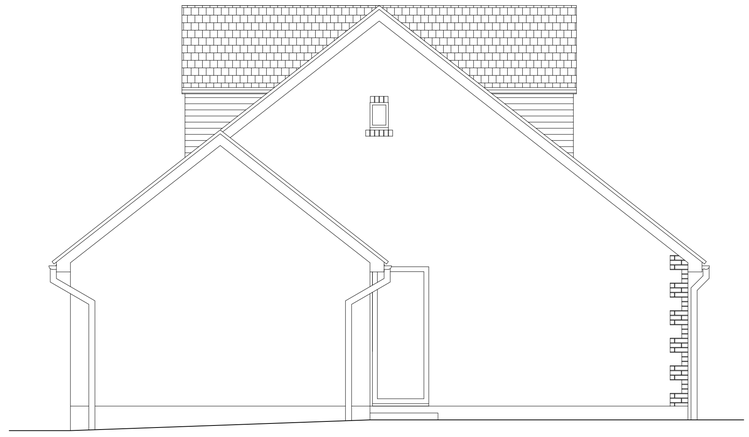

PROPOSED SIDE ELEVATION (SOUTH)
(SCALE 1:50)

0 0.5 1 1.5 2 2.5m

SCALE 1:50

NOTES

1. THIS DRAWING IS THE COPYRIGHT OF THE CONSULTANT AND MUST NOT BE USED OR REPRODUCED WITHOUT THEIR PERMISSION.
2. THIS DRAWING IS TO BE READ IN CONJUNCTION WITH ALL RELEVANT ARCHITECTURAL AND M&E DRAWINGS AND THE SPECIFICATIONS.
3. THE CONTRACTOR IS RESPONSIBLE FOR THE ACCURACY OF ALL DIMENSIONS AND THE CORRECT SETTING OUT OF THE WORK ON SITE.

REV		DATE
P3	REAR ELEVATION CORRECTLY TITLED	29/01/2024
P2	RWPS ADDED	06/12/2023
P1	INITIAL ISSUE	16/10/2023

CLIENT
MRS R. ASHLEY

PROJECT
NEWLYN, WINTERSLOW

TITLE
EXISTING ELEVATIONS

2PS Design
Building Design Engineers
Tel: 07766286809
email: jpalmer@2psdesign.co.uk

SCALE	DATE	DWG NO	REV
1:50@A1	OCT '23	00048/02	P3

DRAWN JP CHKD KP