

SUBJECT TO BUILDING CONTROL APPROVAL

NOTES


1. THIS DRAWING IS THE COPYRIGHT OF THE CONSULTANT AND MUST NOT BE USED OR REPRODUCED WITHOUT THEIR PERMISSION.
2. THIS DRAWING IS TO BE READ IN CONJUNCTION WITH ALL RELEVANT ARCHITECTURAL AND M&E DRAWINGS AND THE SPECIFICATIONS.
3. THE CONTRACTOR IS RESPONSIBLE FOR THE ACCURACY OF ALL DIMENSIONS AND THE CORRECT SETTING OUT OF THE WORK ON SITE.

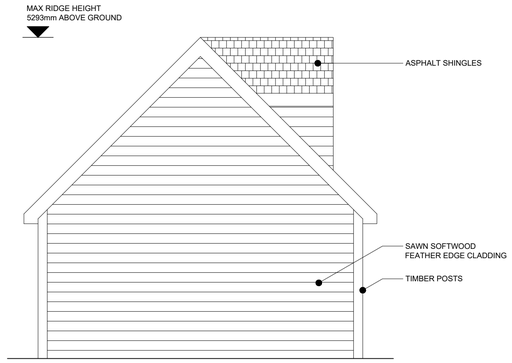


PROPOSED SIDE ELEVATION (EAST)
(SCALE 1:50)

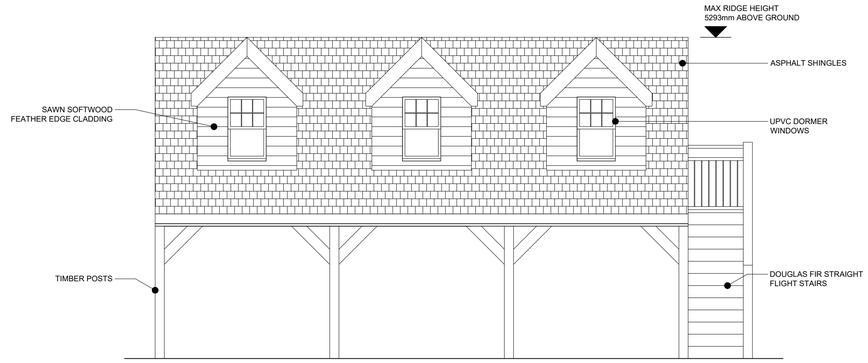


PROPOSED FRONT ELEVATION (NORTH)
(SCALE 1:50)

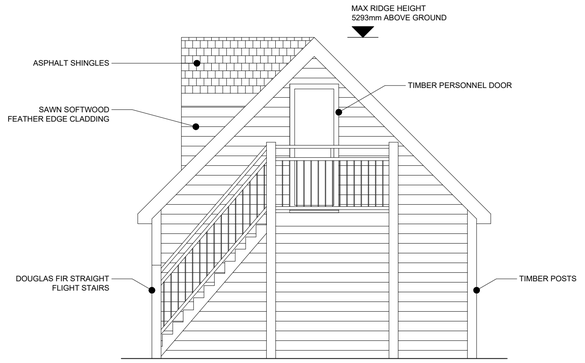


PROPOSED SIDE ELEVATION (WEST)
(SCALE 1:50)

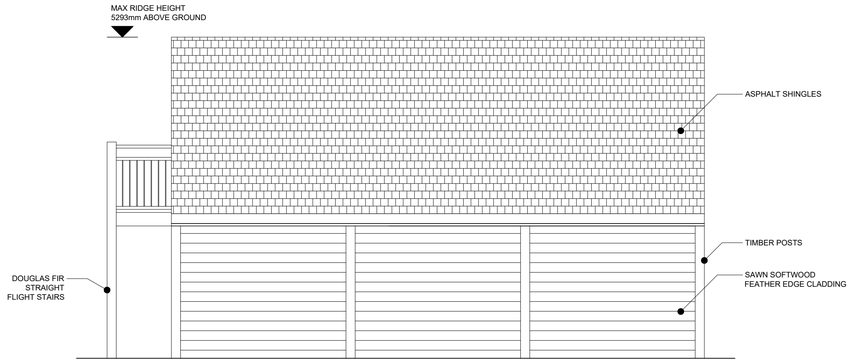


PROPOSED REAR ELEVATION (SOUTH)
(SCALE 1:50)

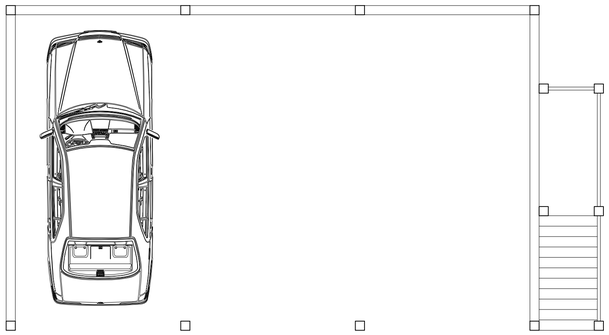

PROPOSED GROUND FLOOR PLAN
(SCALE 1:50)

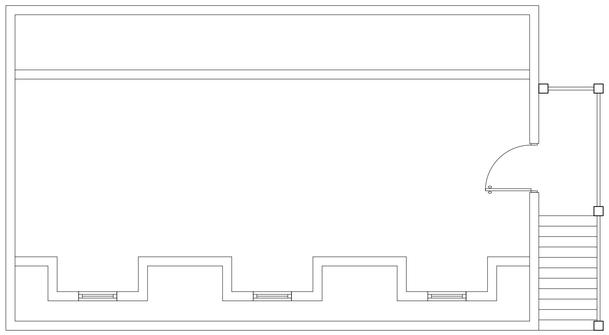

PROPOSED FIRST FLOOR PLAN
(SCALE 1:50)

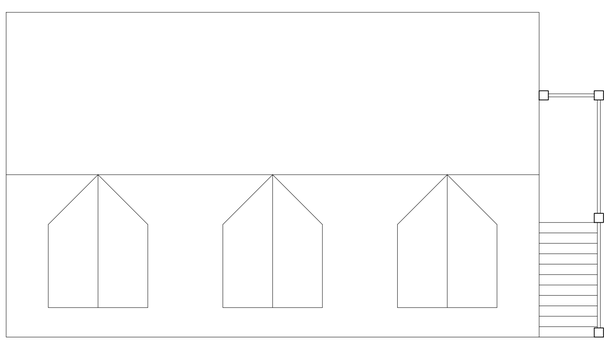

PROPOSED ROOF PLAN
(SCALE 1:50)

0 0.5 1 1.5 2 2.5m

SCALE 1:50

REV		DATE
P3	FIRST FLOOR PLAN ADDED	29/01/2024
P2	CAR PORT DESIGN REVISED	03/01/2024
P1	INITIAL ISSUE	02/01/2024

CLIENT
MRS R. ASHLEY

PROJECT
NEWLYN, WINTERSLOW

TITLE
PROPOSED TRIPLE CAR PORT

2PS Design
Building Design Engineers
Tel: 07766286809
email: jpalmer@2psdesign.co.uk

SCALE	DATE	DWG NO	REV
1:50@A1	JAN '24	00048/06	P3

DRAWN	CHKD
JP	KP