


REVISION HISTORY			
REV	DESCRIPTION	DATE	APPROVED

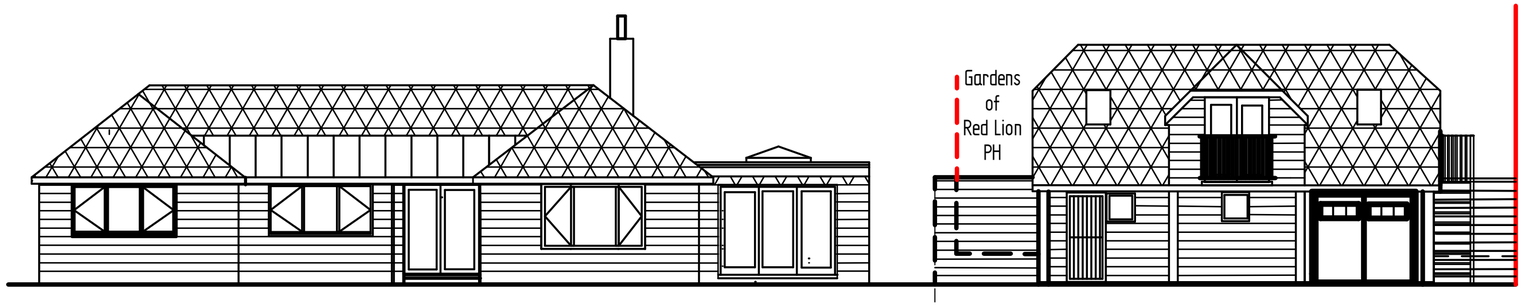


NORTH ELEVATION - PROPOSED

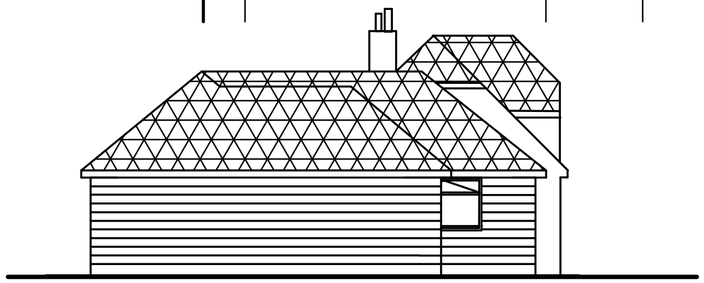


EAST ELEVATION - PROPOSED

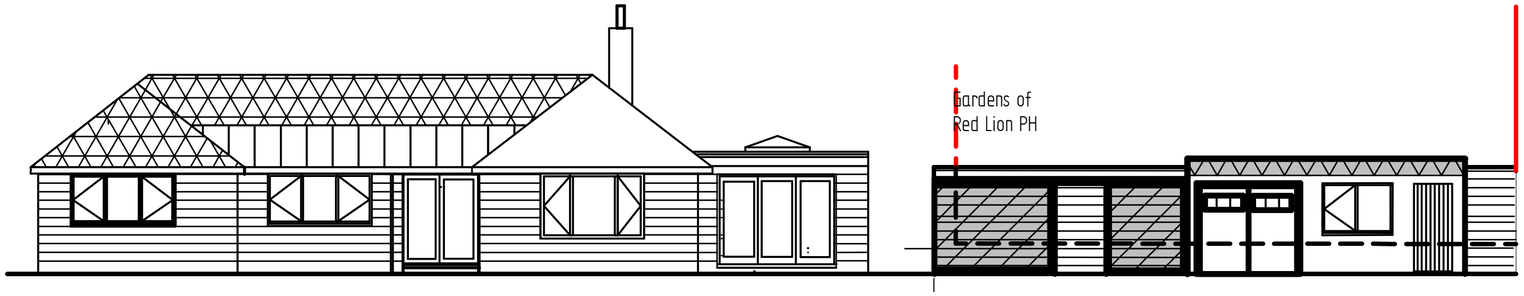


NORTH ELEVATION - EXISTING

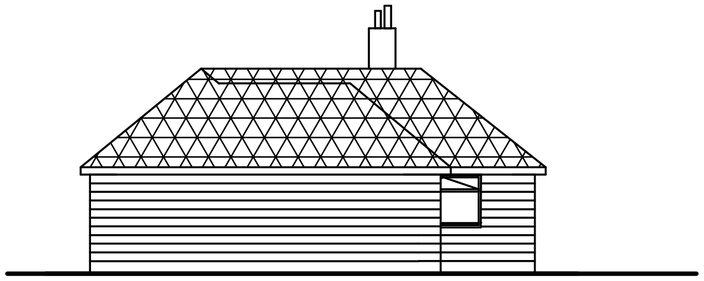


EAST ELEVATION - EXISTING

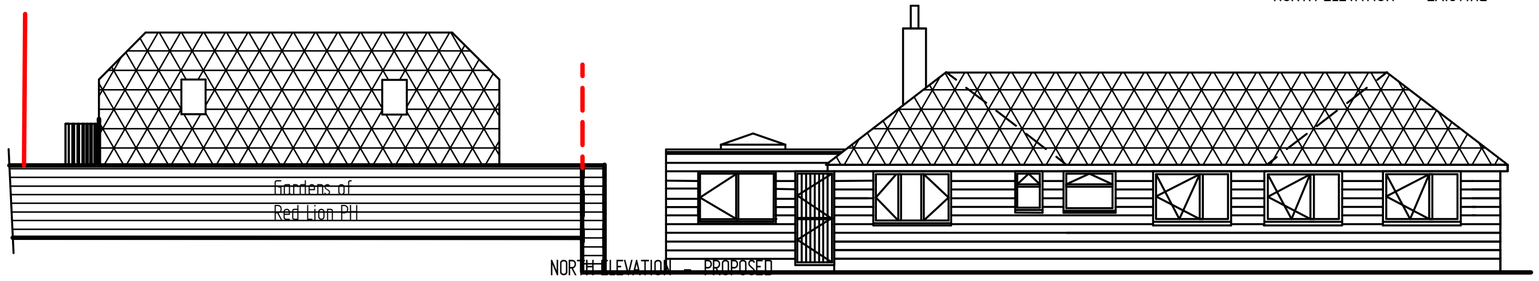


SOUTH ELEVATION - PROPOSED

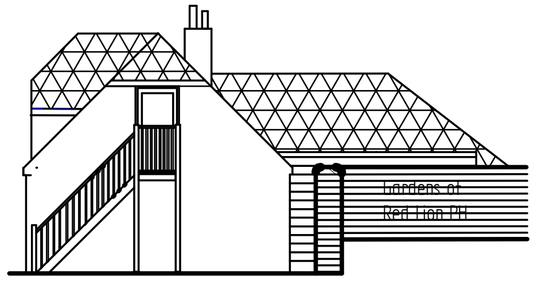

WEST ELEVATION - PROPOSED

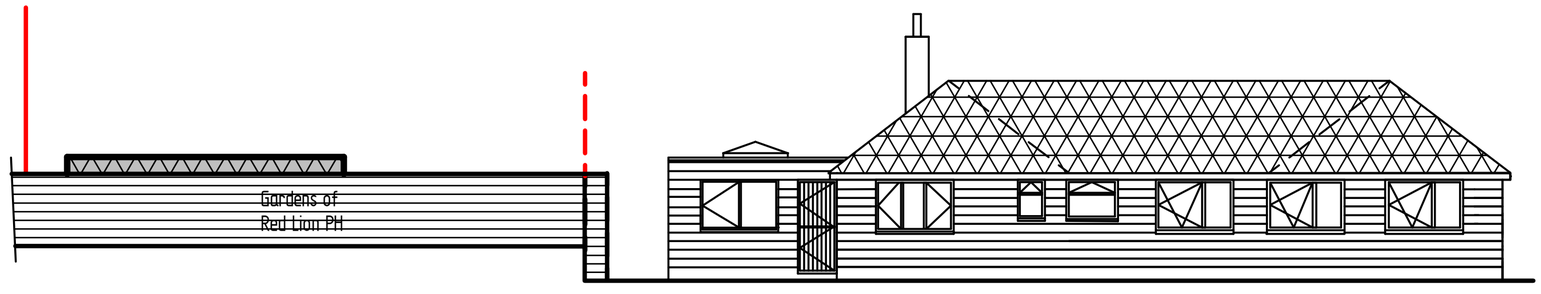

SOUTH ELEVATION - EXISTING

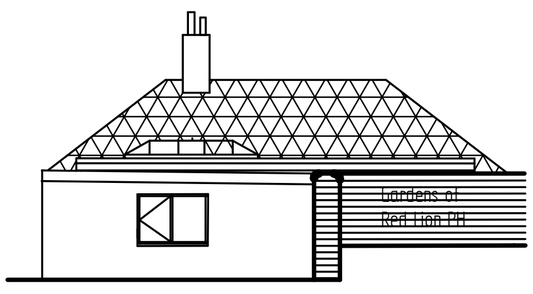

WEST ELEVATION - EXISTING

1:100 SCALE WHEN PRINTED AT A2

4 3 2 1 0 5 10

	NAME	DATE
DRAWN	Admin	01/25/24
CHECKED		
ENG APPR		
MGR APPR		

UNLESS OTHERWISE SPECIFIED
DIMENSIONS ARE IN MILLIMETERS
ANGLES ±X.X°
2 PL ±X.XX 3 PL ±X.XXX

Solid Edge

TITLE Garden Bungalow, Red Lion Lane, Cricklade
Existing & Proposed Elevations

SIZE	DWG NO	REV
A2	AL - 003	A

FILE NAME: Studio_Elevations Hips.dft

SCALE: 1:100	WEIGHT:	SHEET 1 OF 1