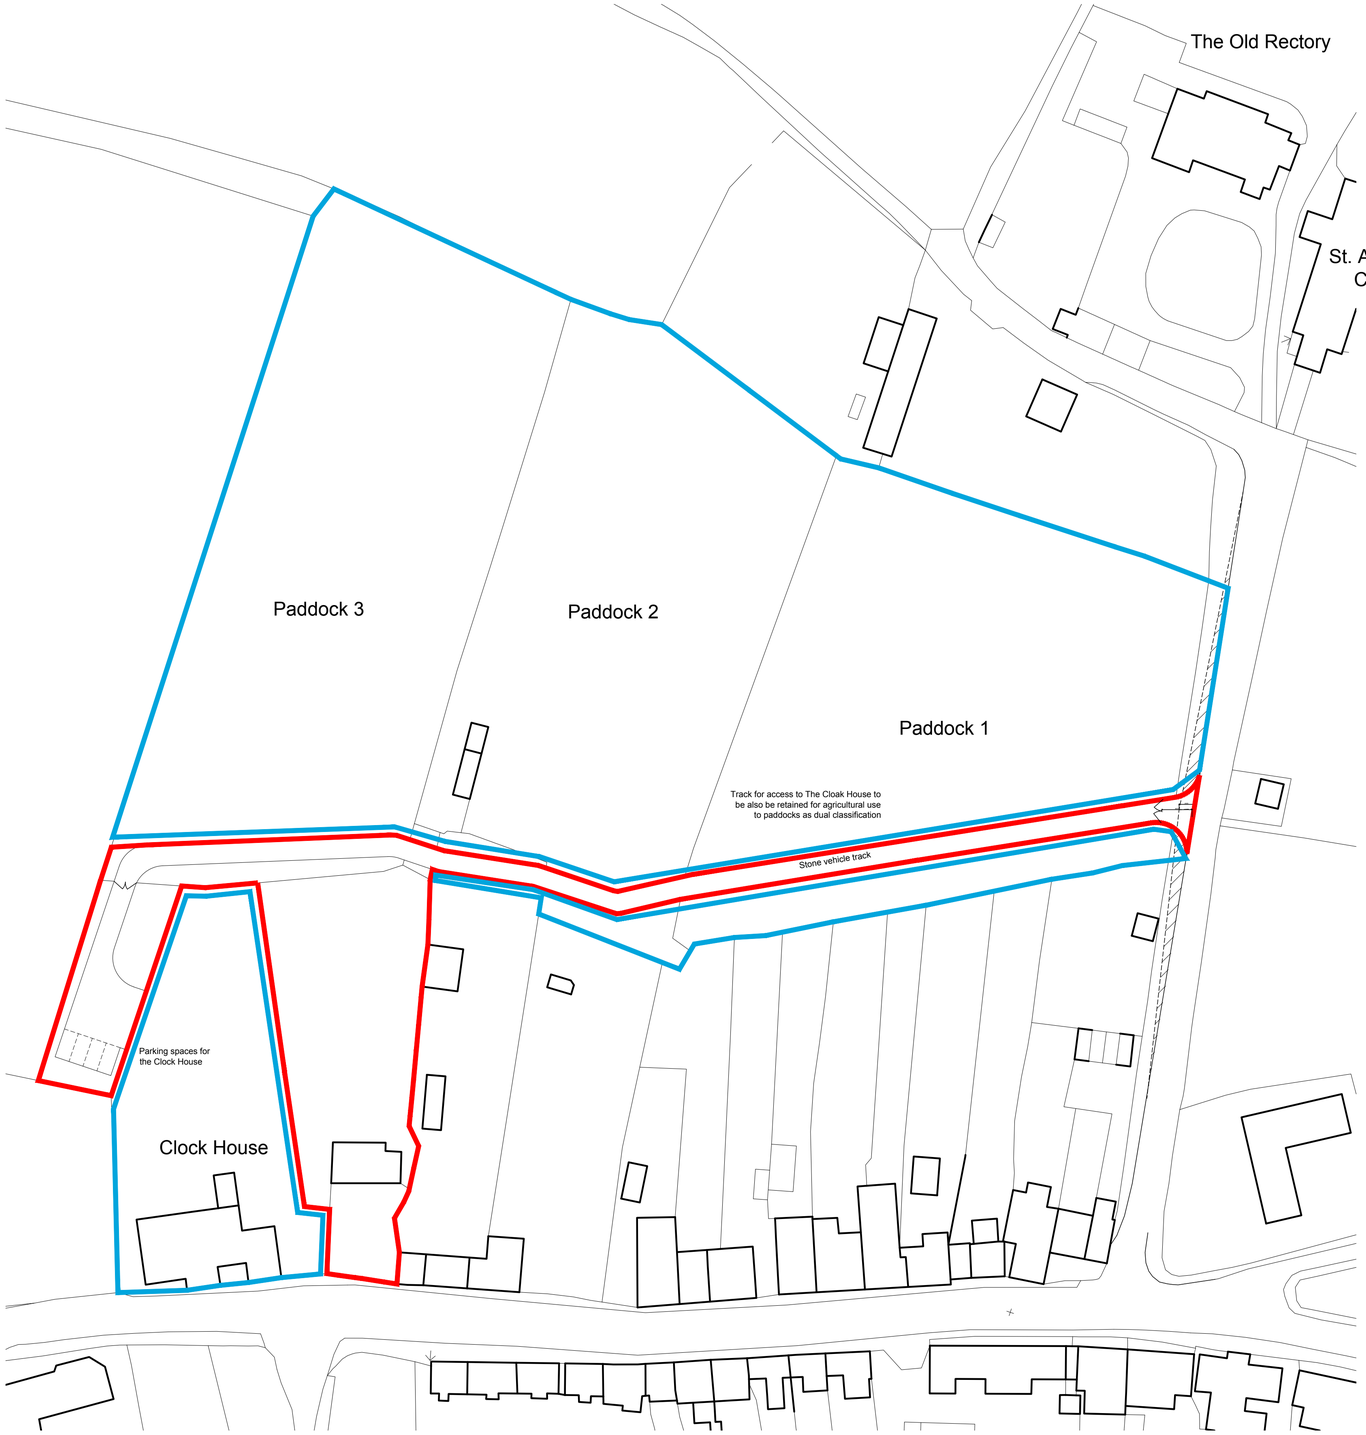

Site Plan

Scale 1:500

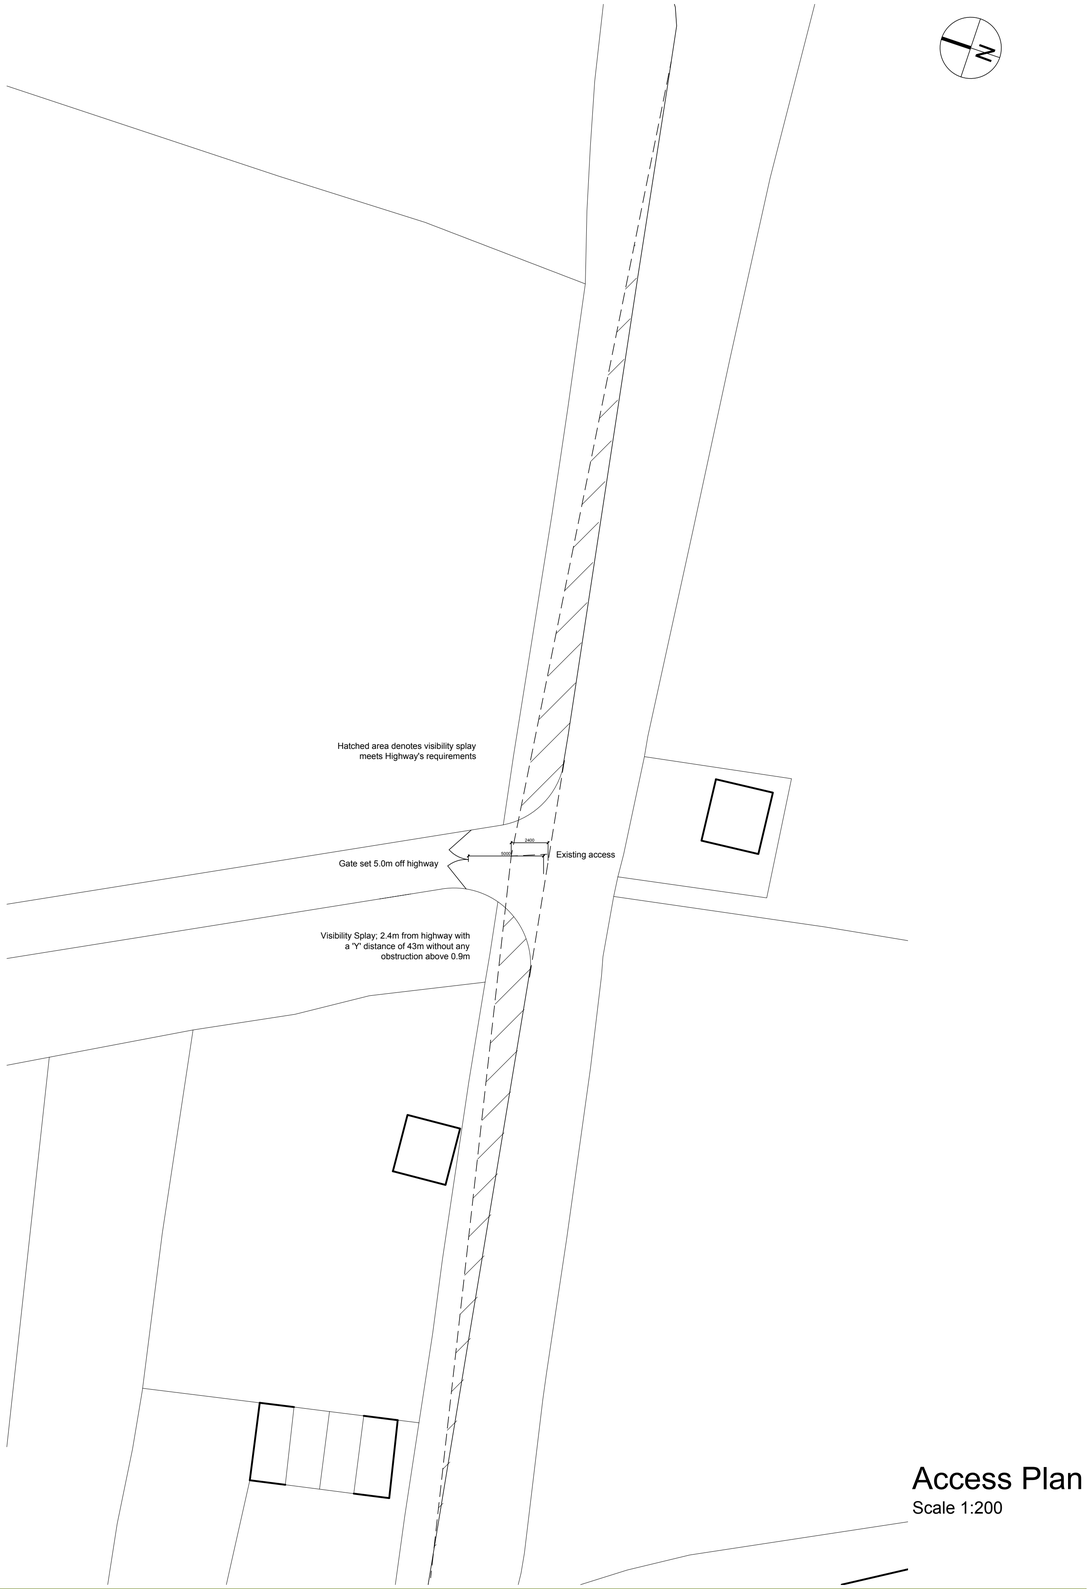

Access Plan

Scale 1:200

Scale 1:500 0.0 12.0 24.0 36.0 48.0 60.0

Scale 1:200 0.0 5.0 10.0 15.0 20.0 25.0

RIBA Chartered Practice

PLANNING

This drawing must not be reproduced in whole or in part without the express written consent of the relevant issuing Baxter Green Architects. ©

Note:
Dimensions should not be scaled from this drawing. All dimensions should be checked on site. This drawing is to be read in conjunction with all other drawings, specifications or schedule of works.

	Date.	Rev.
Revised to discussions with planning officer and clients	01.2024	A

Baxter Green Architects
No 1, The Old Dairy Buildings,
Fonthill Bishop, Salisbury, SP3 5SH
01747 440444 | studio@baxtergreen.co.uk
www.baxtergreen.co.uk

Project: THE CLOCK HOUSE BISHOPSTROW

Drawing Title: PROPOSED Vehicle Access

Date	06.2023	Drawn by	FG
Scale at A1		Checked by	JN
		Issuing office	1
Project No.	10372	Drawing No.	P - 05
			A