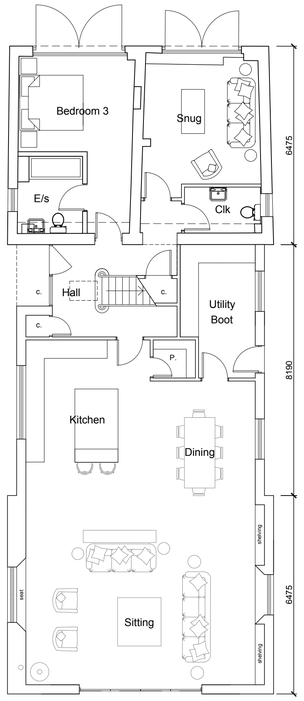

Ground Floor Plan
Scale 1:100

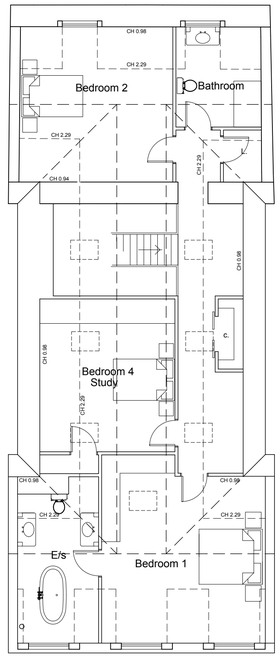

First Floor Plan
Scale 1:100

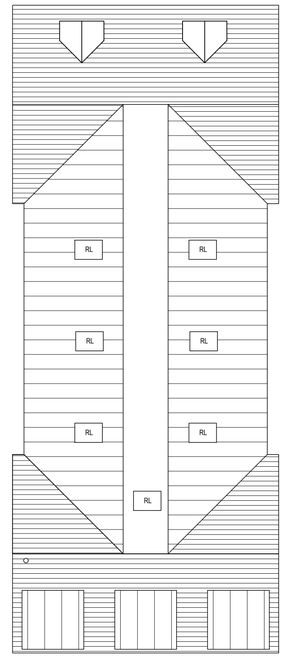

Roof Plan
Scale 1:100

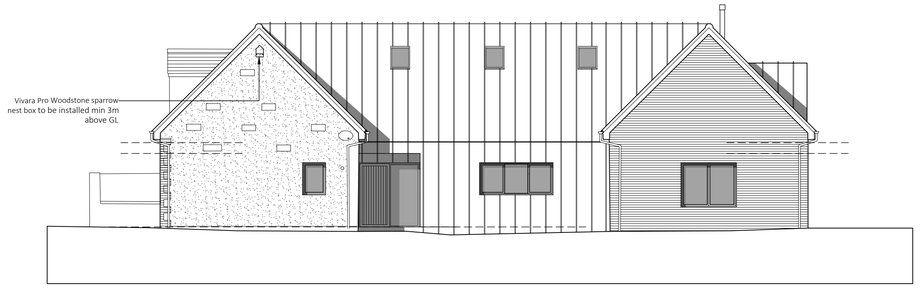

South Elevation
Scale 1:100

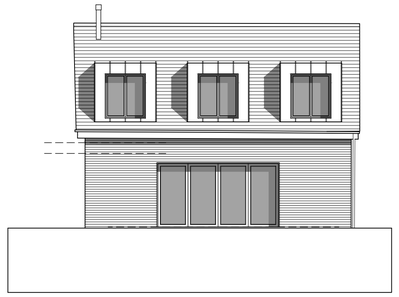

East Elevation
Scale 1:100



North Elevation
Scale 1:100



West Elevation
Scale 1:100

Scale 1:100 0.0 2.5 5.0 7.5 10.0 12.5 15.0 17.5 20.0

RIBA Chartered Practice

PLANNING

This drawing must not be reproduced in whole or in part without the express written consent of the relevant issuing Baxter Green Architects. ©

Note:
Dimensions should not be scaled from this drawing. All dimensions should be checked on site. This drawing is to be read in conjunction with all other drawings, specifications or schedule of works.

	Date.	Rev.
Revised to discussions with planning officer and clients	01.2024	A

Baxter Green Architects
No 1, The Old Dairy Buildings,
Fonthill Bishop, Salisbury, SP3 5SH
01747 440444 | studio@baxtergreen.co.uk
www.baxtergreen.co.uk

Project: THE CLOCK HOUSE BISHOPSTROW

Drawing Title: PROPOSED Floor Plans & Elevations

Date 06.2023	Drawn by FG
Scale 1:100 at A1	Checked by JN
	Issuing office 1
Project No. 10372	Drawing No. P - 03

A