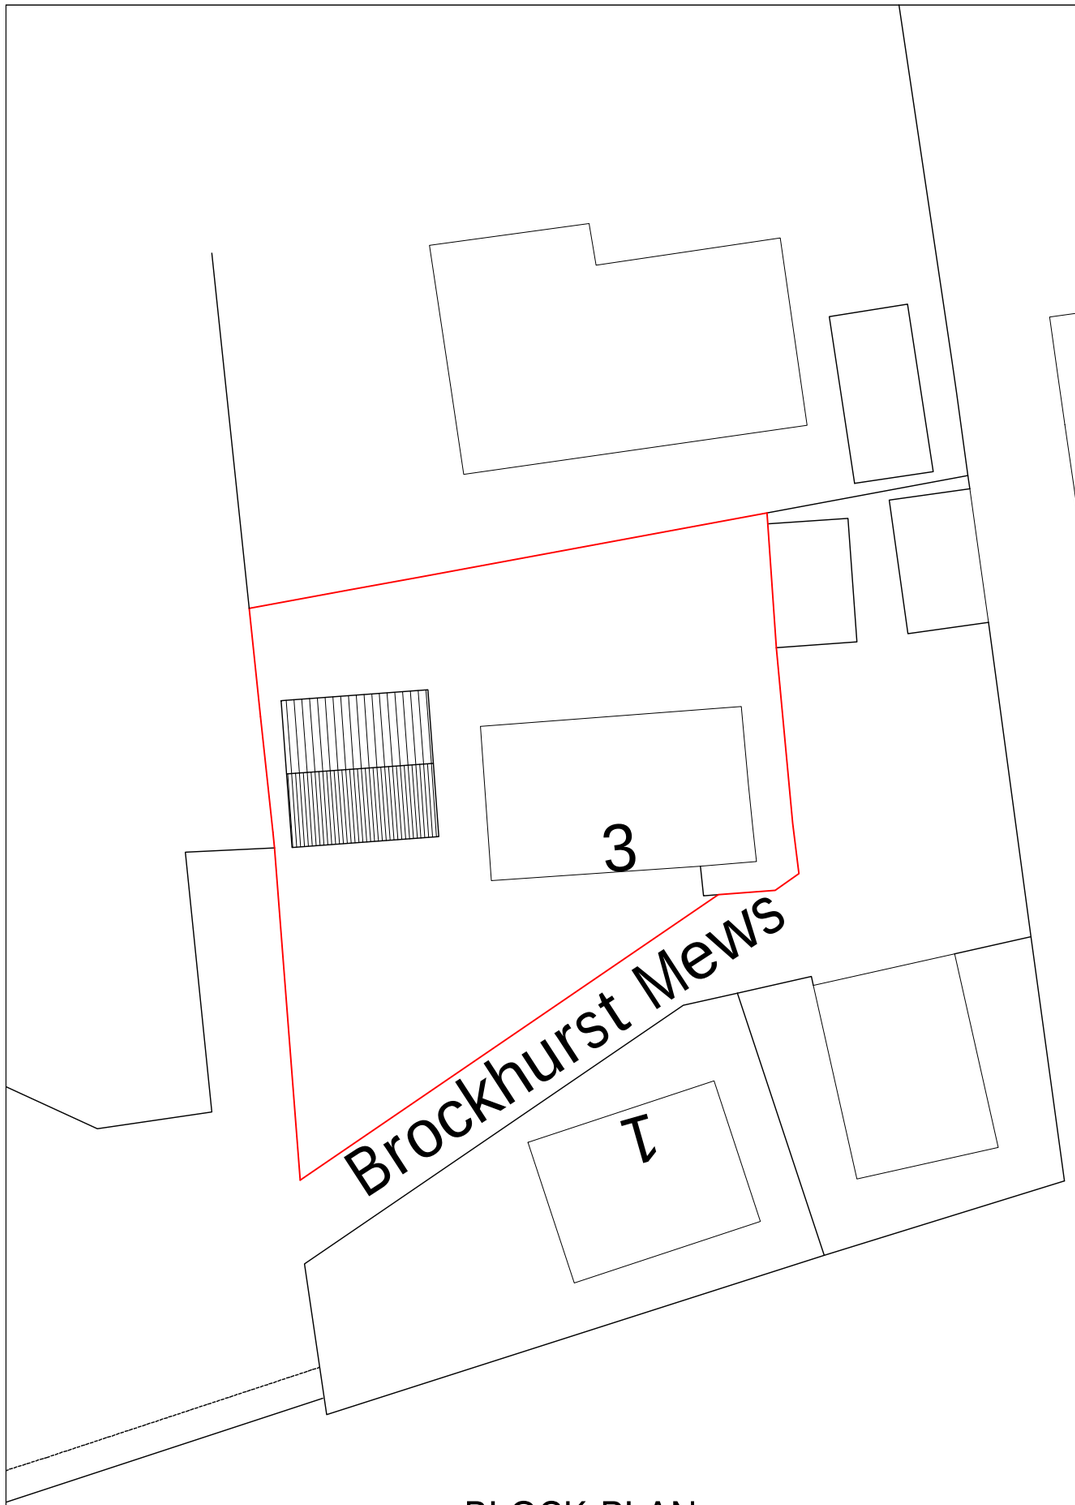

BLOCK PLAN

0 METRES 10 20

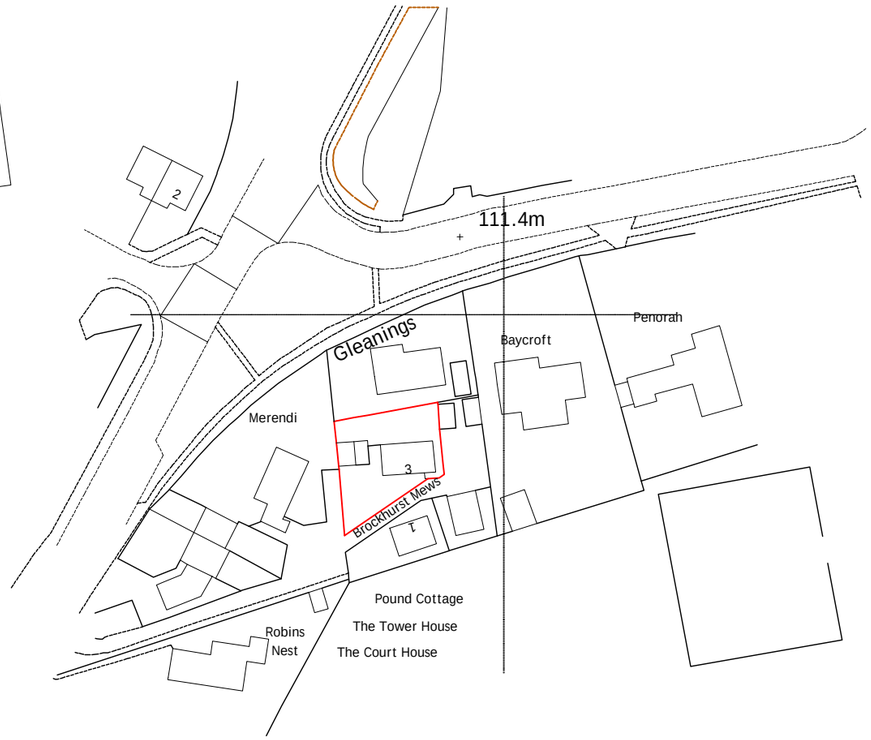

LOCATION PLAN

0 40 80 120

METRES

NORTH

Rev:	Date:	Details:

Project:
3 Brockhurst Mews,
White Road,
Mere, BA12 6EX

David Nurse
Building Consultant
Stonegarth, Godminster Lane,
Bruton, Somerset BA10 0NB
Telephone: (01749) 812453

Client:	Date:	Drawn:	Rev:	Dwg No:
J. Parham Esq.	01/24			3
Drawing Title: Site Plan as proposed	Scale: A3-1:250 & 1:1250			Job No: 1480