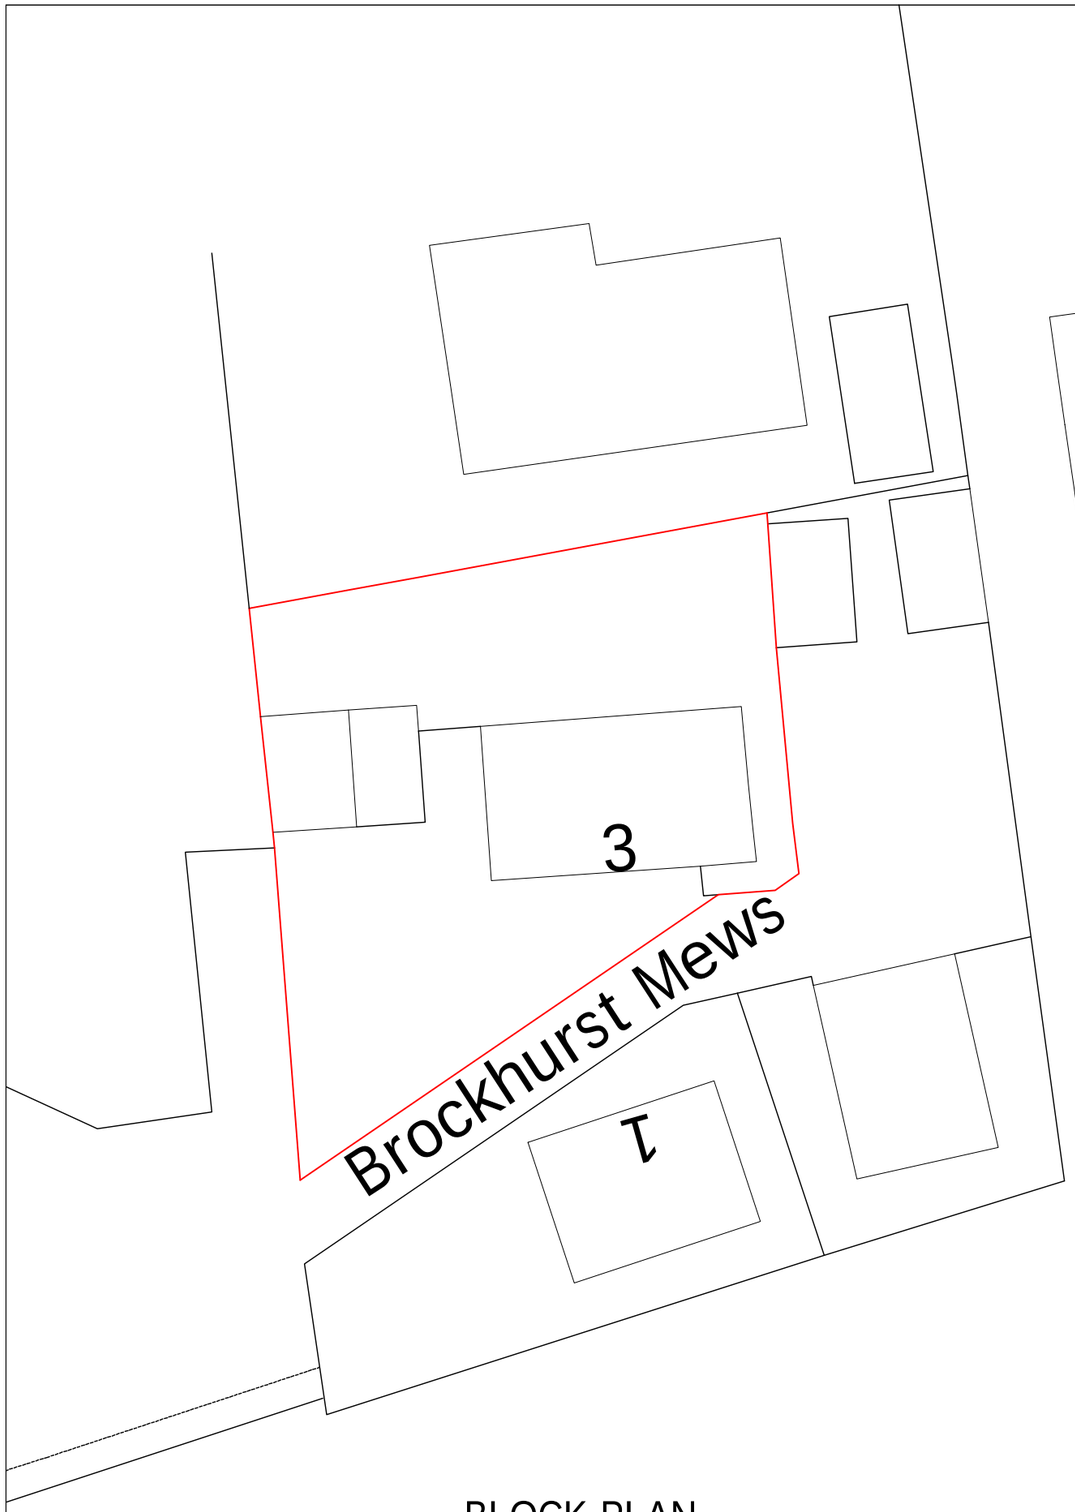

BLOCK PLAN

0 METRES 10 20

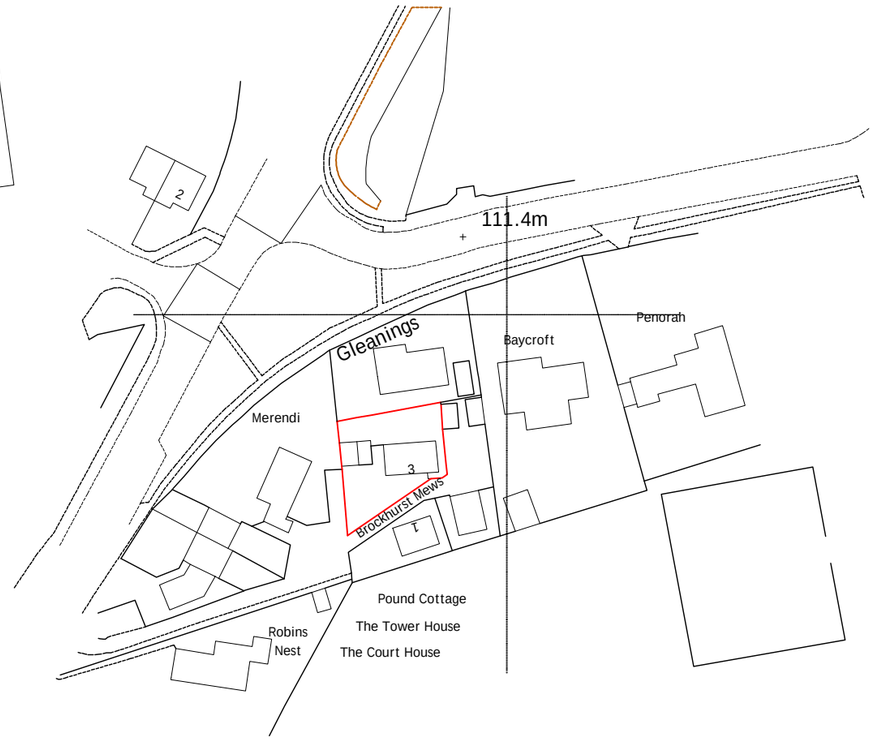

LOCATION PLAN

0 40 80 120

METRES

NORTH

Rev:	Date:	Details:

Project: 3 Brockhurst Mews, White Road, Mere, BA12 6EX	David Nurse Building Consultant, Stonegarth, Godminster Lane, Bruton, Somerset BA10 0NB, Telephone: (01749) 812453			
Client: J. Parham Esq.	Date: 01/24	Drawn:	Rev:	Dwg No: 1
Drawing Title: Site Plan as existing	Scale: A3-1:250 & 1:1250			Job No: 1480