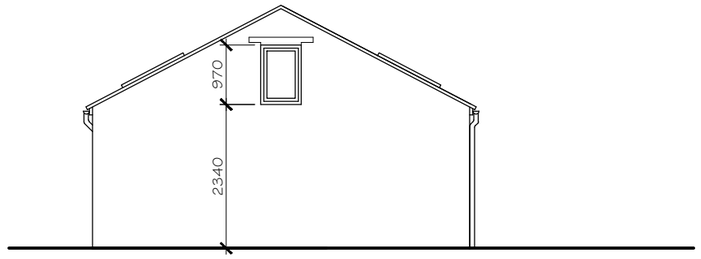
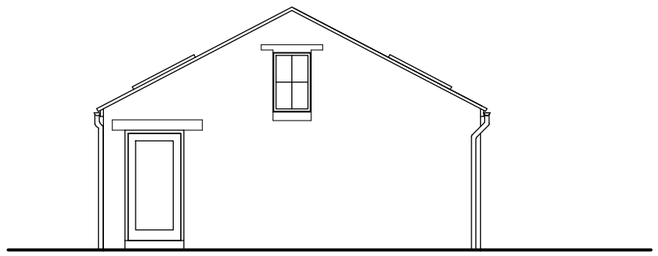




SOUTH ELEVATION





EAST ELEVATION



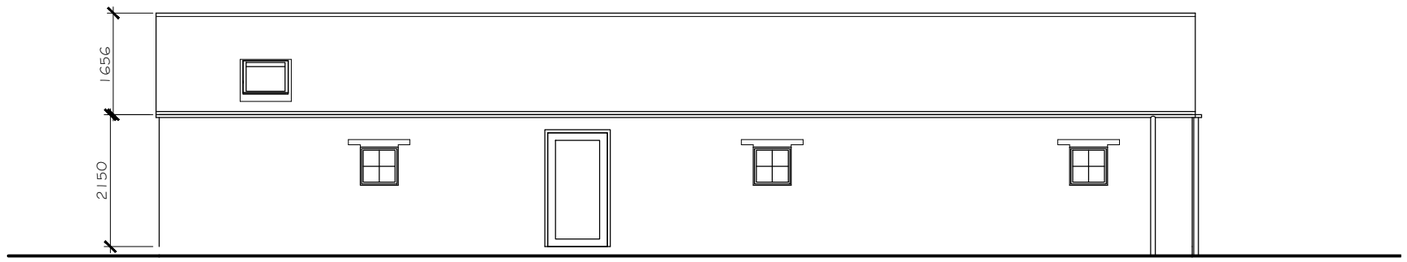
WEST ELEVATION




NORTH ELEVATION

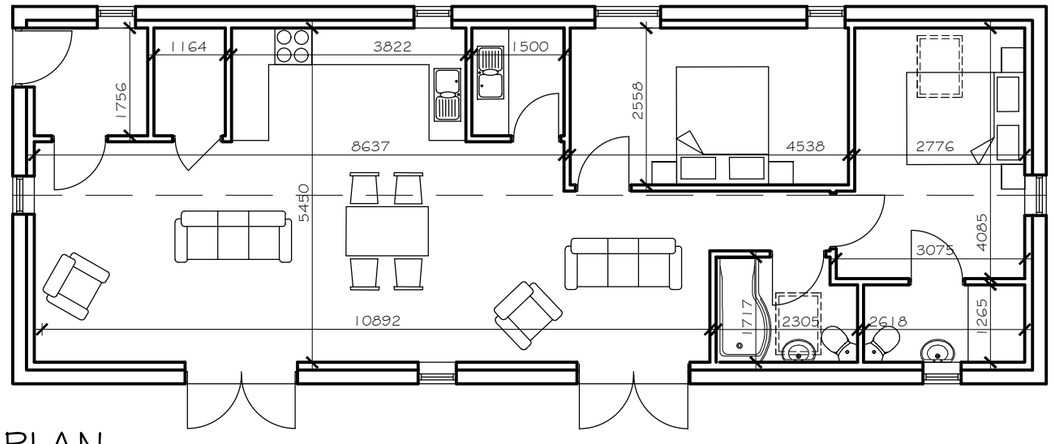


PLAN

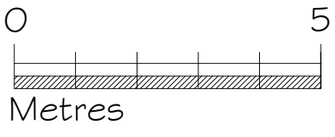




| Rev | Date | Notes |
|---|---|---|
| A | 30.1.24 | Rooflights reduced/revised, title block amended |

TOWN AND COUNTRY PLANNING DEVELOPMENT CONSULTANTS

LPC (TRULL) LTD.,
TRULL, TETBURY, GLOUCESTERSHIRE GL8 8SQ
Tel: 01285 841433 email: admin@lpctrull.com

Client
Mr M Llewellyn-Palmer

Project
West Street, Great Somerford, SN15 5DJ

Drawing
PROPOSED PLANS

Date: April 2023 Scale: 1:100 @ A3

Drawing Number
LPC 5416 PL 02 A