
For Town & Country Planning Purposes Only


AS EXISTING




North Elevation

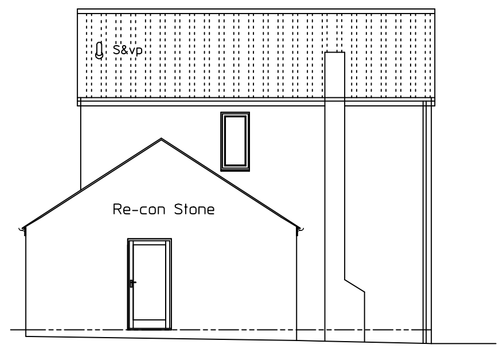

West Elevation

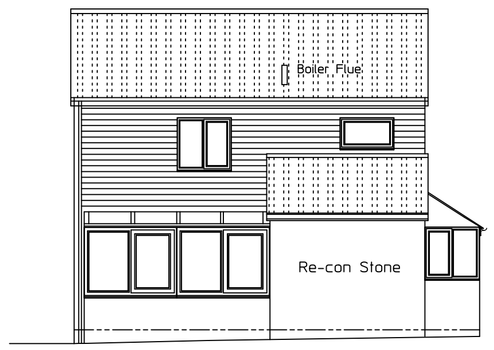


East Elevation

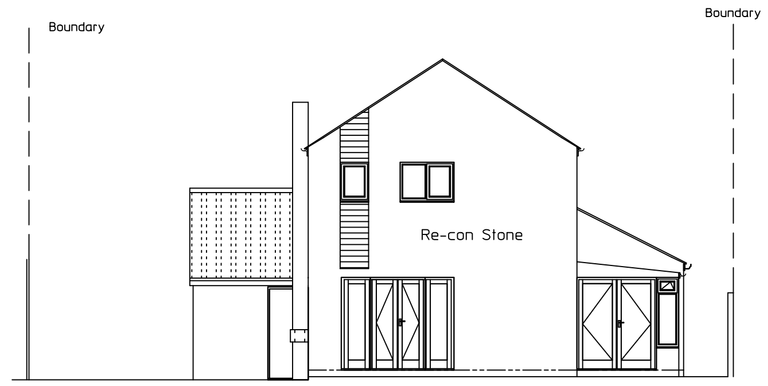


South Elevation

80M2

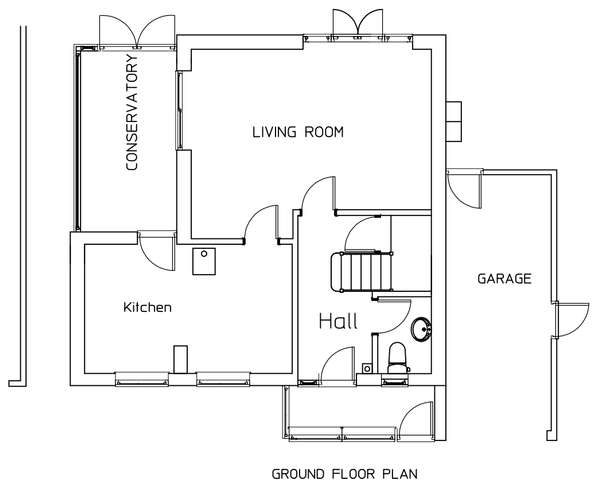


GROUND FLOOR PLAN

40M2

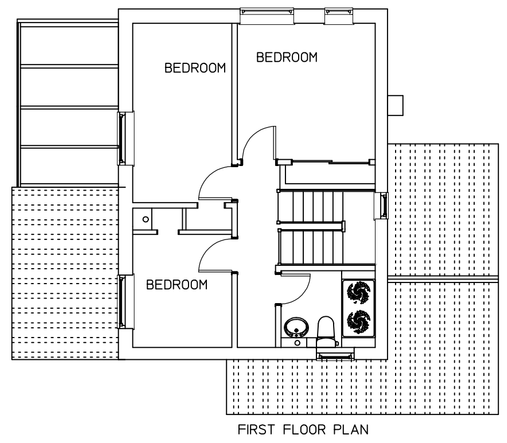


FIRST FLOOR PLAN

AS PROPOSED

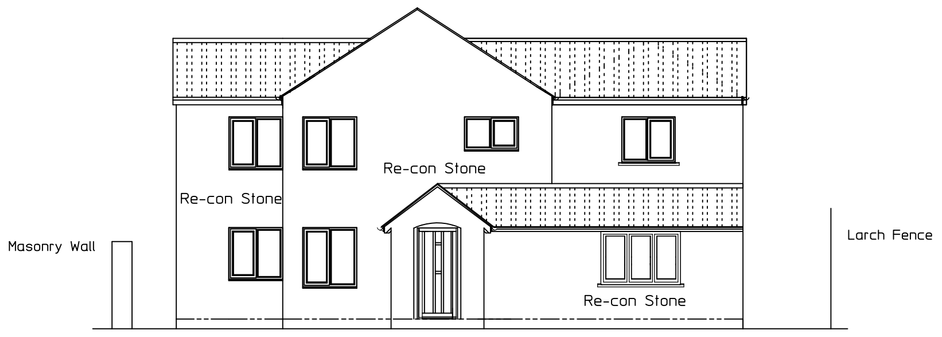


North Elevation

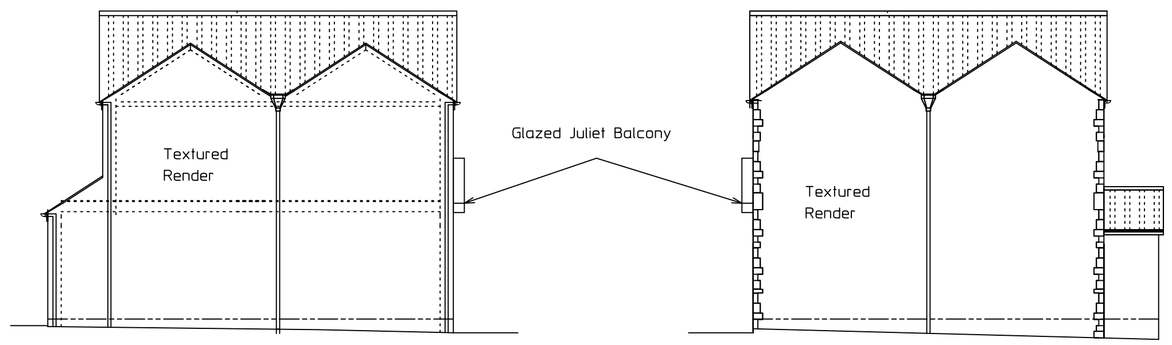


West Elevation

East Elevation

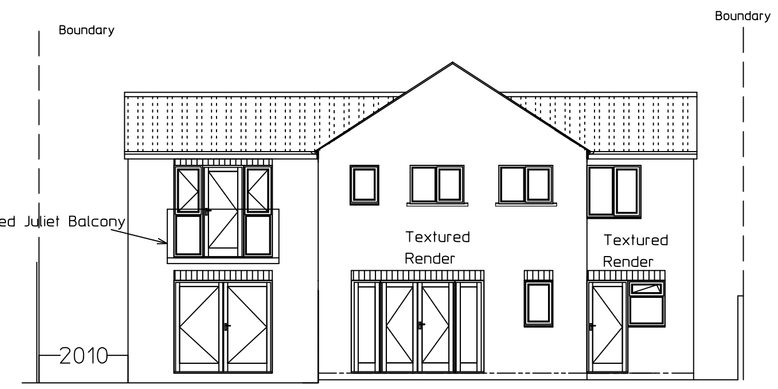


South Elevation

86M2

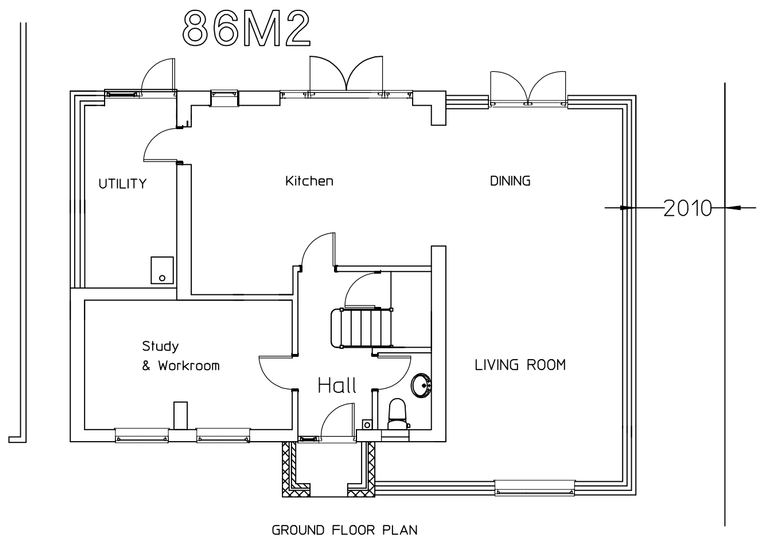

GROUND FLOOR PLAN

86M2

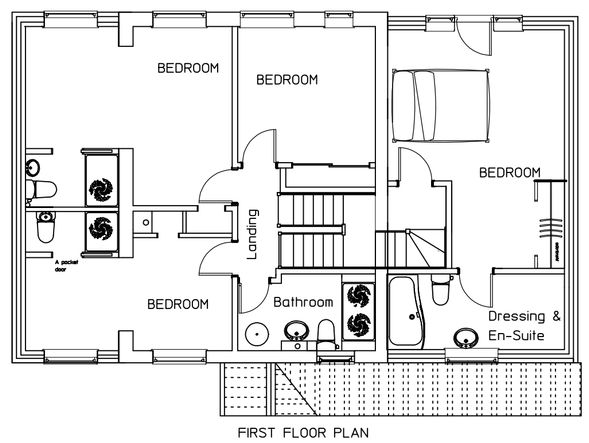

FIRST FLOOR PLAN

Finishes

Roof : A Concrete plain tile to match as existing

Walls : A Re- con coursed stone
: A Textured Render

Windows : uPVC new and replacement to Re-con stooled cills to a stone soldier course

Rain water Goods to match the existing

2 0 Metres 2 4

A1 Paper Plot 1 : 100

Ken Fowler Building Design Services

Crooklands France Lane
Hawkesbury Upton
Badminton Avon GL9 1AN

Telephone:01454+238292

Client Mr & Mrs S. Dryden

Venue 28 The Tarters
Sherston
MALMSBURY
SN16 0NT

Project To Demolish Conservatory and Garage
A Side Two Storey Extension West
A two storey side extension East
A First Floor Side Extension

Drawing Floor Plans & Elevations

Printed paper copies of this drawing must be from calibrated copiers all dimensions and particulars to be checked on site before work commences.

DATE: 30th December 2023 Drawing No: 2553/01/2023 Rev "F"

SCALE: 1 : 100

DRAWN: KAF