
WEST AND NORTH ELEVATIONS

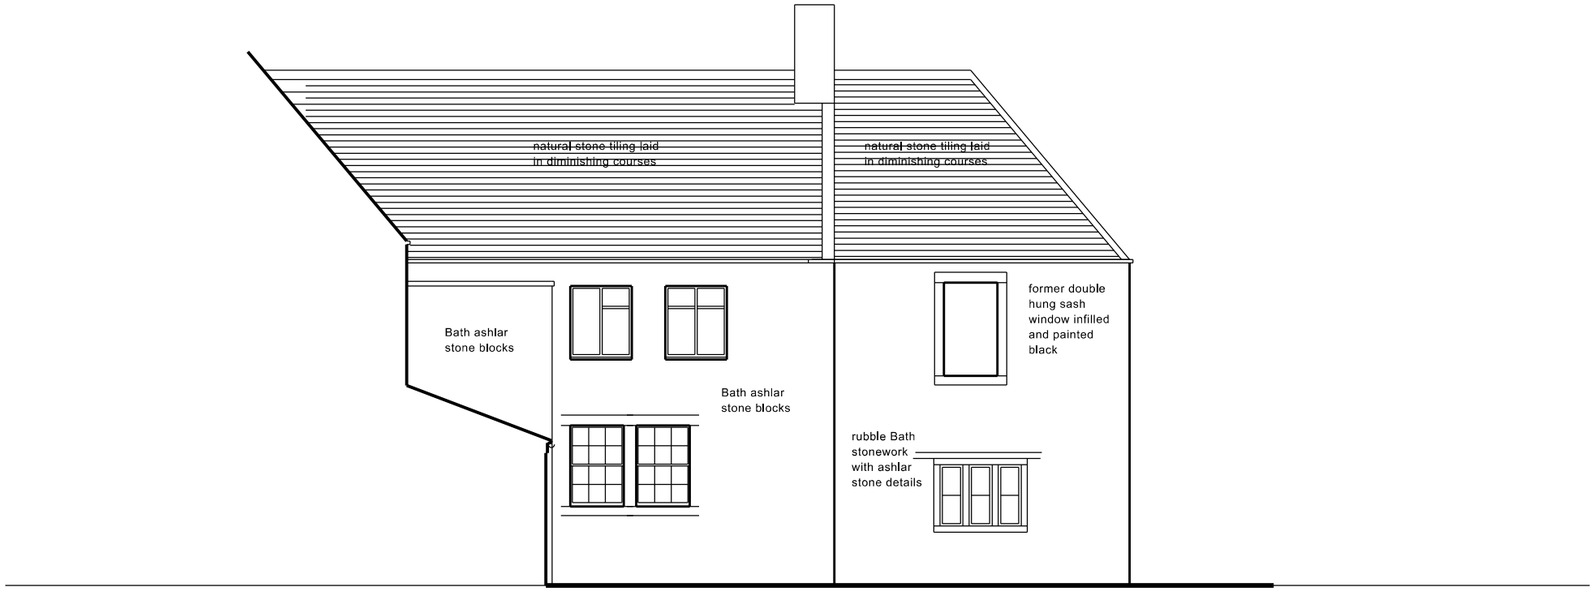

WEST ELEVATION



PART NORTH ELEVATION

0 1 2 3 4 5 10m

Scale 1:100

NICK MATTHEWS Surveying Ltd Chartered Building Surveyor
Dysart House Church Lane Worton Devizes SN10 5SH
07769 704733 hello@nickmatthewssurveying.co.uk
www.nickmatthewssurveying.co.uk

Rev Date Details

ARNOLD HOUSE 31 HIGH STREET CORSHAM SN13 0EZ
Proposed works for Corsham Town Council
Existing North and West Elevations - sketch
date Jan 2024 scale 1:100 drawn NM checked NM status survey

2331
S/11
-

©