Drawing to be read with
Specification of Works to Arnold House

ATTIC FLOOR PLAN

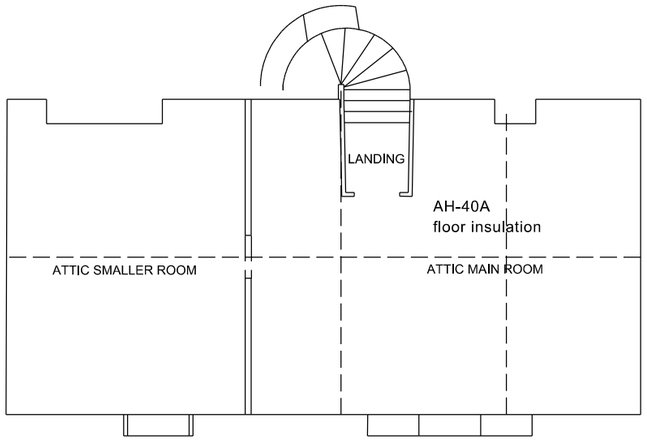

0 1 2 3 4 5 10m

Scale 1:100

A January 2024 See revised specification of work

NICK MATTHEWS Surveying Ltd Chartered Building Surveyor
Dysart House Church Lane Worton Devizes SN10 5SH
07769 704733 hello@nickmatthewssurveying.co.uk
www.nickmatthewssurveying.co.uk

Rev Date Details

ARNOLD HOUSE 31 HIGH STREET CORSHAM SN13 0EZ
Proposed works for Corsham Town Council
Proposed Attic Floor Plan
date Nov 2023 scale 1:100 drawn NM checked NM status planning

2331
P/03
A

©