
ENTRANCE GATES & GATEHOUSE ELEVATION IN CONTEXT
Section A-A

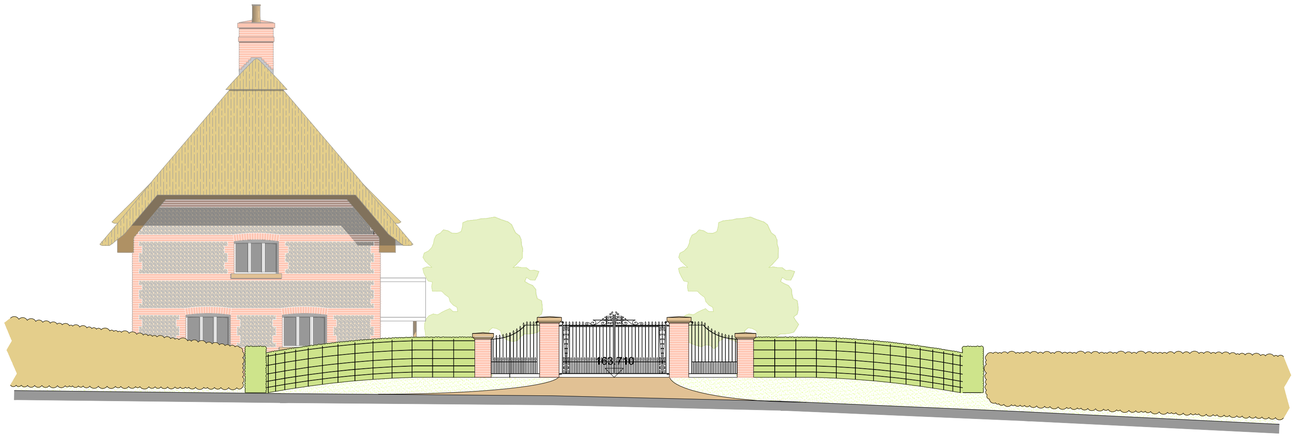


DATUM + 160.000

Proposed Improvements to Gateway are approved under application 19/12159/FUL

NOTES

Design is subject to all statutory consents.

KEY PLAN

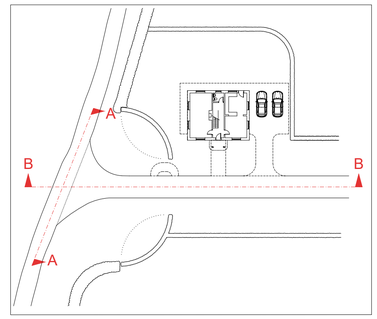

ENTRANCE GATES & GATEHOUSE ELEVATION IN CONTEXT
Section B-B



DATUM + 160.000

Proposed Improvements to Gateway are approved under application 19/12159/FUL

REV	DATE	DRWN	CHKD	REVISION DETAILS
C	30/01/24	ARW	ARW	Updated with revised thatched roof pitch and porch
B	07/07/21	MR	RARW	Planning Issue
A	21/09/20	ARW	ARW	Hedges revised.

PROJECT TITLE
Proposed Farm Manager's Annexe (Gate House)
Hungerford
RG17 0GW

CLIENT
Mr. A. Gott

© Harrison & Pitt Architects Ltd

DRAWING TITLE
Soley House
Proposed Sections/Elevations in Context

DRAWING STATUS
PLANNING

DRAWING No.
2076-097

REVISION
C

SCALE : 1:100 @ A1
DATE : June 2019
DRAWN : ARW
CHECKED : RAP

0 2 4 6 8m

HARRISON PITT ARCHITECTS
29 CASTLE HILL
LANCASTER
LA1 1YN
Tel: 01524 32479

e-mail: hpa@hparch.co.uk
Web: www.hparch.co.uk

DO NOT SCALE SITE DIMENSIONS FROM THIS DRAWING