
# SITE PLAN AS PROPOSED

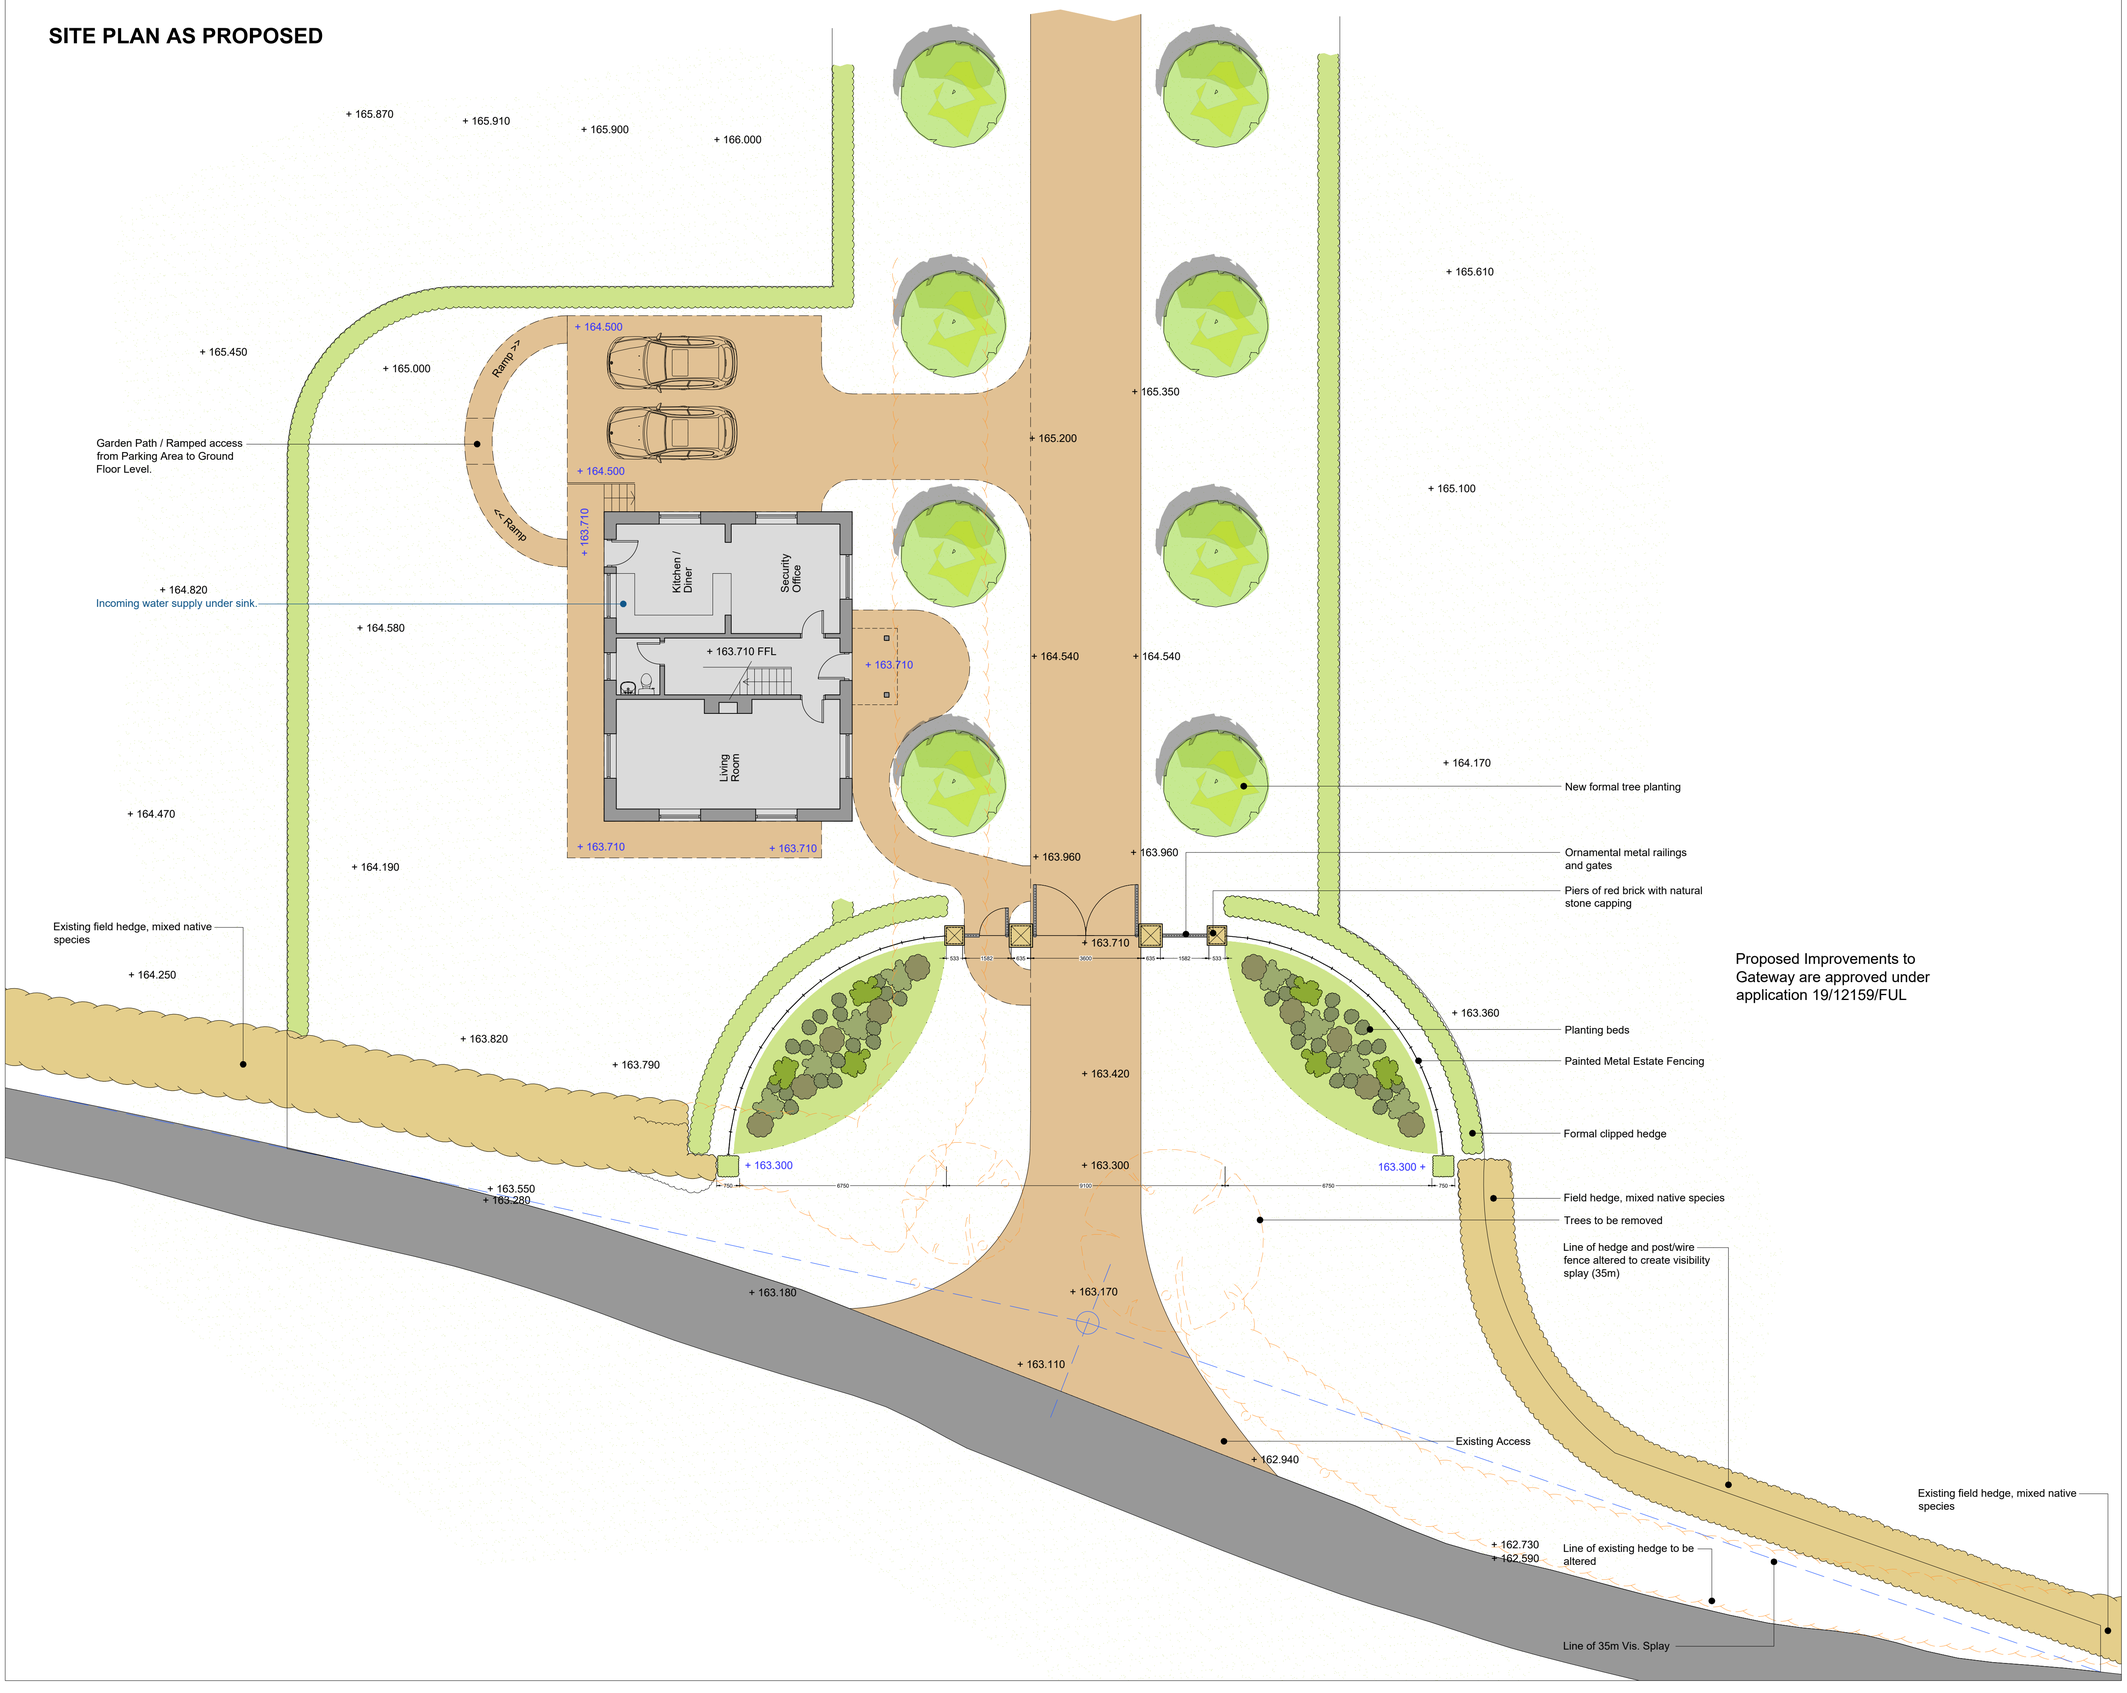


Proposed Improvements to Gateway are approved under application 19/12159/FUL

## NOTES

Key to Notation:

+165.610 Existing levels

+164.700 Proposed Levels

| REV | DATE | DRWN | CHKD | REVISION DETAILS |
|---|---|---|---|---|
| D | 30/01/24 | ARW | ARW | Updated with revised thatched roof pitch and porch |
| C | 25/10/23 | ARW | ARW | Water connection added |
| B | 07/07/21 | MR | RARW | Planning Issue |
| A | 08/09/20 | ARW | ARW | Hedges revised. |

**PROJECT TITLE**
Proposed Farm Manager's Annexe (Gate House)
Hungerford
RG17 0GW

**CLIENT**
Mr. A. Gott

© Harrison & Pitt Architects Ltd

**DRAWING TITLE**
Soley House
Proposed Site Plan

**DRAWING STATUS**
**PLANNING**

**DRAWING No.**
**2076-090**

**REVISION**
**D**

**SCALE :** 1:100 @ A1
**DATE :** June 2019
**DRAWN :** ARW
**CHECKED :** RAP

0 2 4 6 8m

HARRISON PITT ARCHITECTS
29 CASTLE HILL
LANCASTER
LA1 1YN
Tel: 01524 32479
e-mail: hpa@hparch.co.uk
Web: www.hparch.co.uk

DO NOT SCALE SITE DIMENSIONS FROM THIS DRAWING