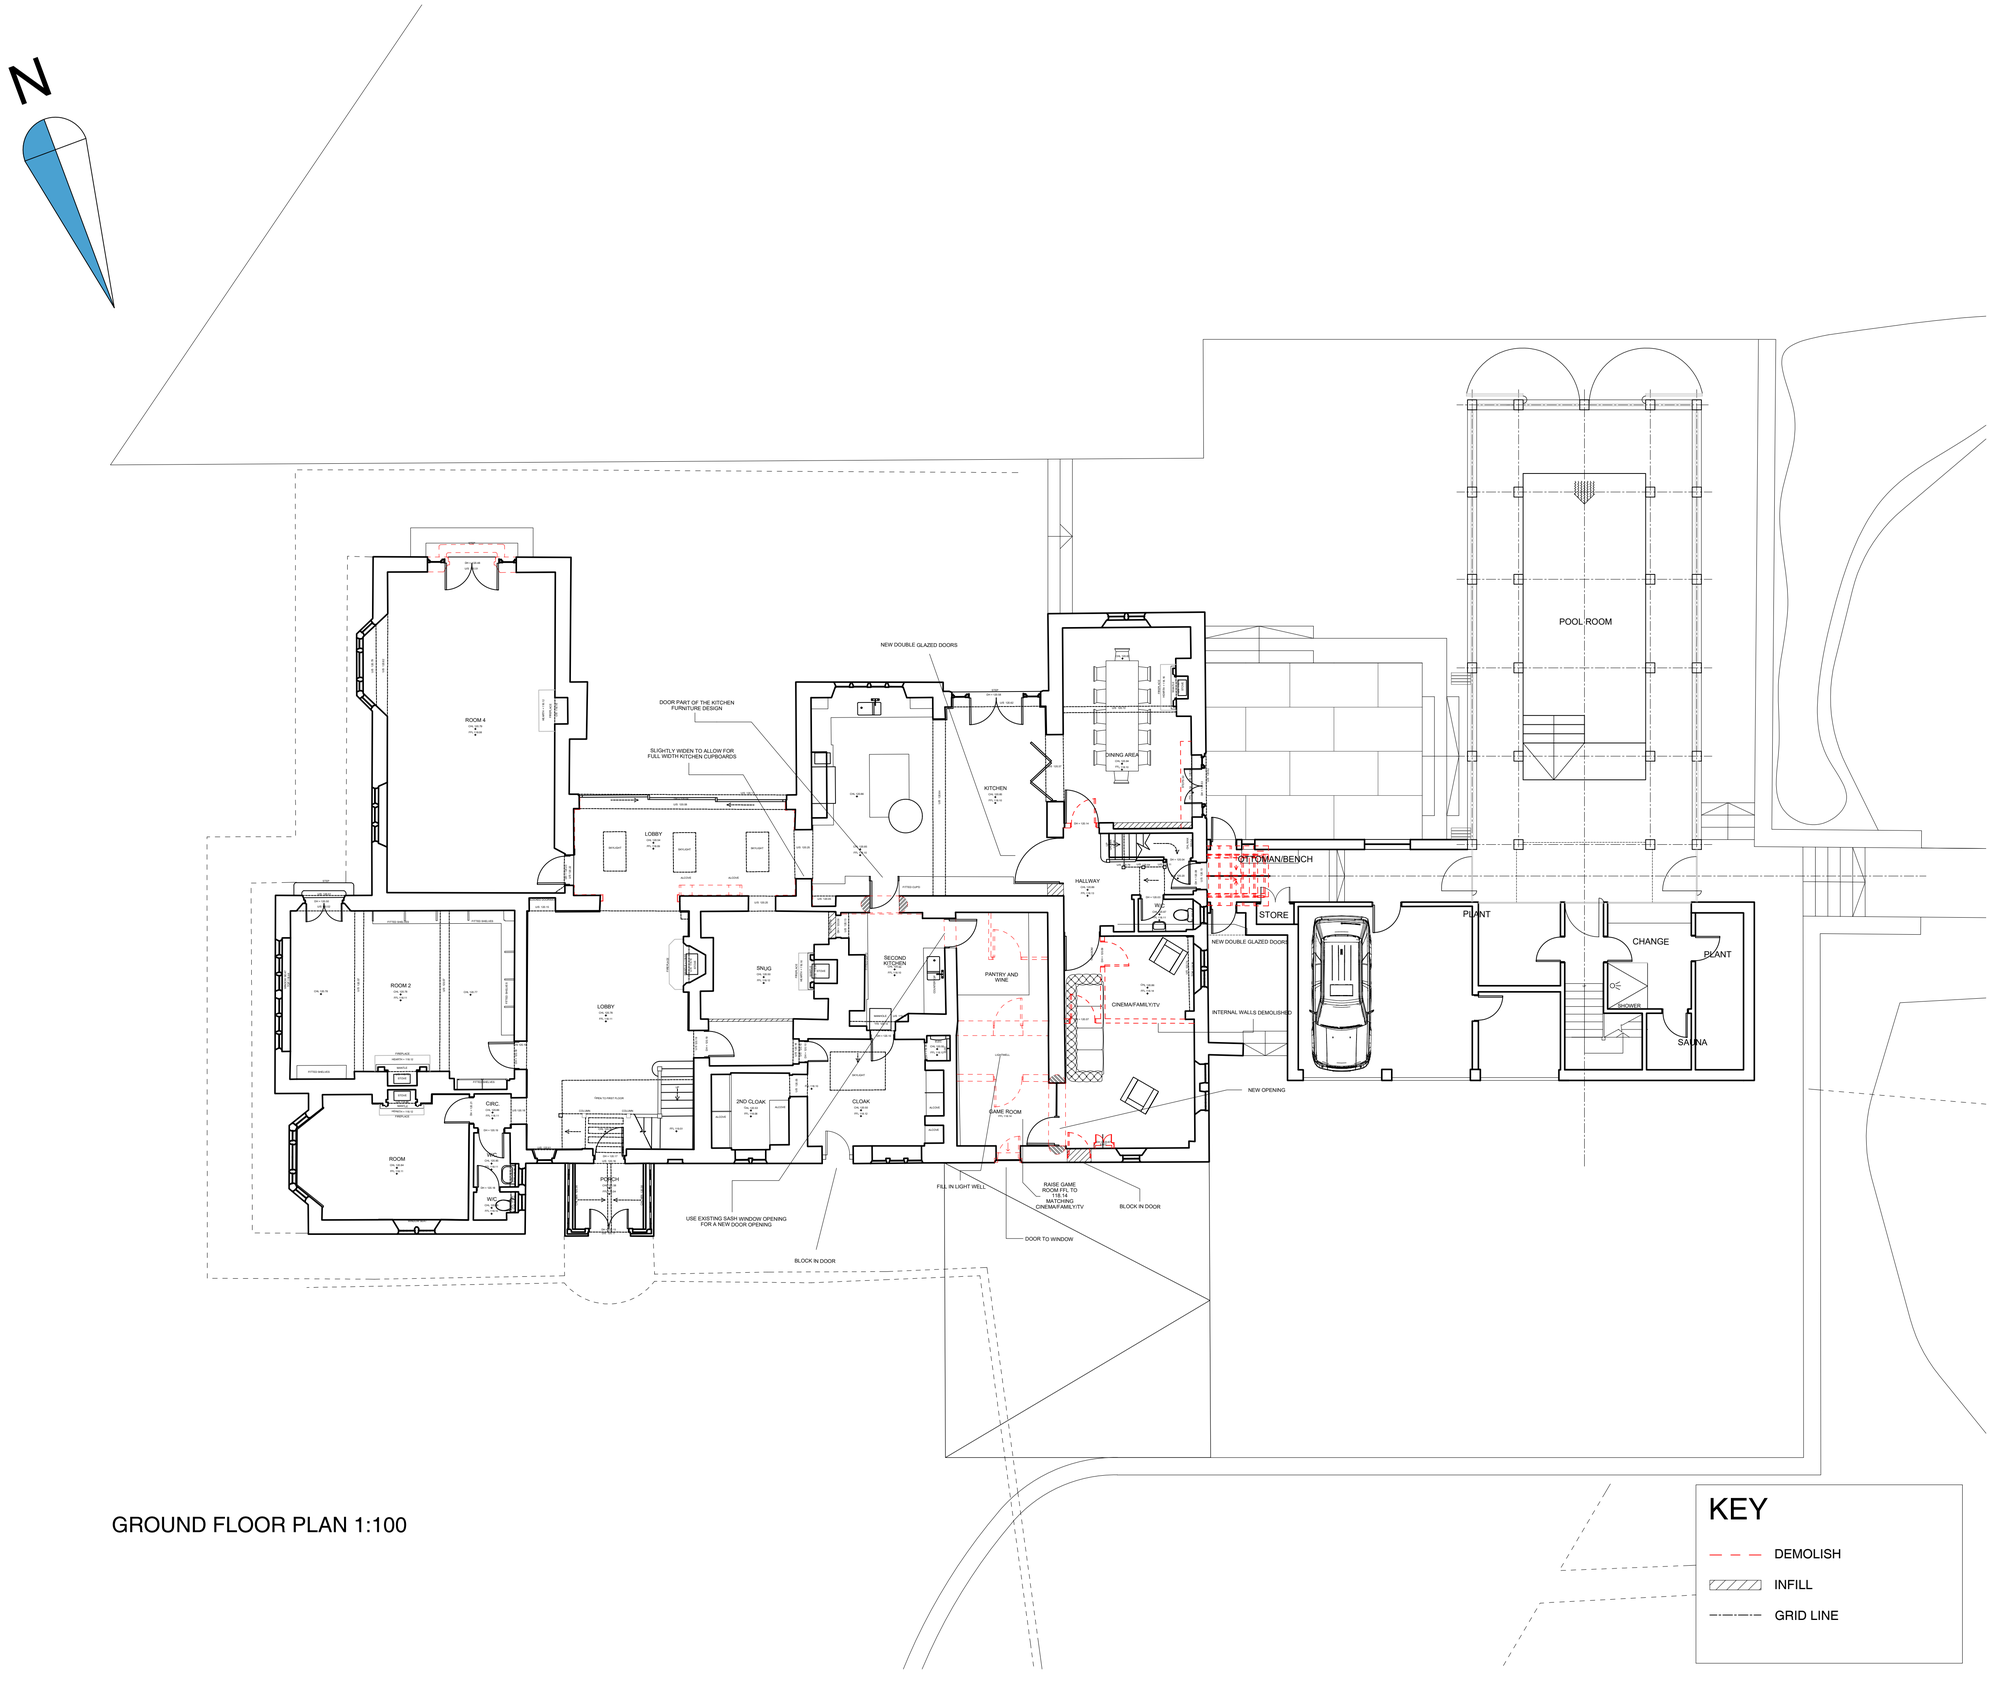

GROUND FLOOR PLAN 1:100

KEY

- DEMOLISH
- INFILL
- GRID LINE

0 1 2cm

P:\2023 Jobs\23118 Inwoods_Farleigh Wick\Draw\Xref\Updated Planning Drawings\23118_XREF_FLOOR PLANS.dwg

Responsibility is not accepted for errors made by others in scaling from this drawing. Contractors must check all dimensions on site. Discrepancies must be reported immediately to the architect before proceeding. This drawing is copyright ©2023 Nash Partnership. All rights reserved.

Rev.	Date	Notes	Init.
P1	18.12.23	Issued for planning	LMc
P2	26.01.24	Re-issued for planning	JR

CDM Regulations

Drawing Scale 1:100 @ A1

0 5 10m

nash partnership

Bath : 01225 442424 | 23a Sydney Buildings, Bath, BA2 6BZ
Bristol : 0117 3327560 | The Generator, Counterslip, Redcliffe, Bristol, BS1 6BX

www.nashpartnership.com
mail@nashpartnership.com

23118_XREF_FLOOR PLANS.dwg

PLANNING

Job Number	Originator	Zone	Level
23118	NP	01	00

Type	Role	Drawing Number	Revision
DR	A	1120	P2

Project
Inwoods, Farleigh Wick

Title
Proposed Ground Floor Plan

Drawn by	Project Manager	Scale
JR	DL	1:100 @ A1