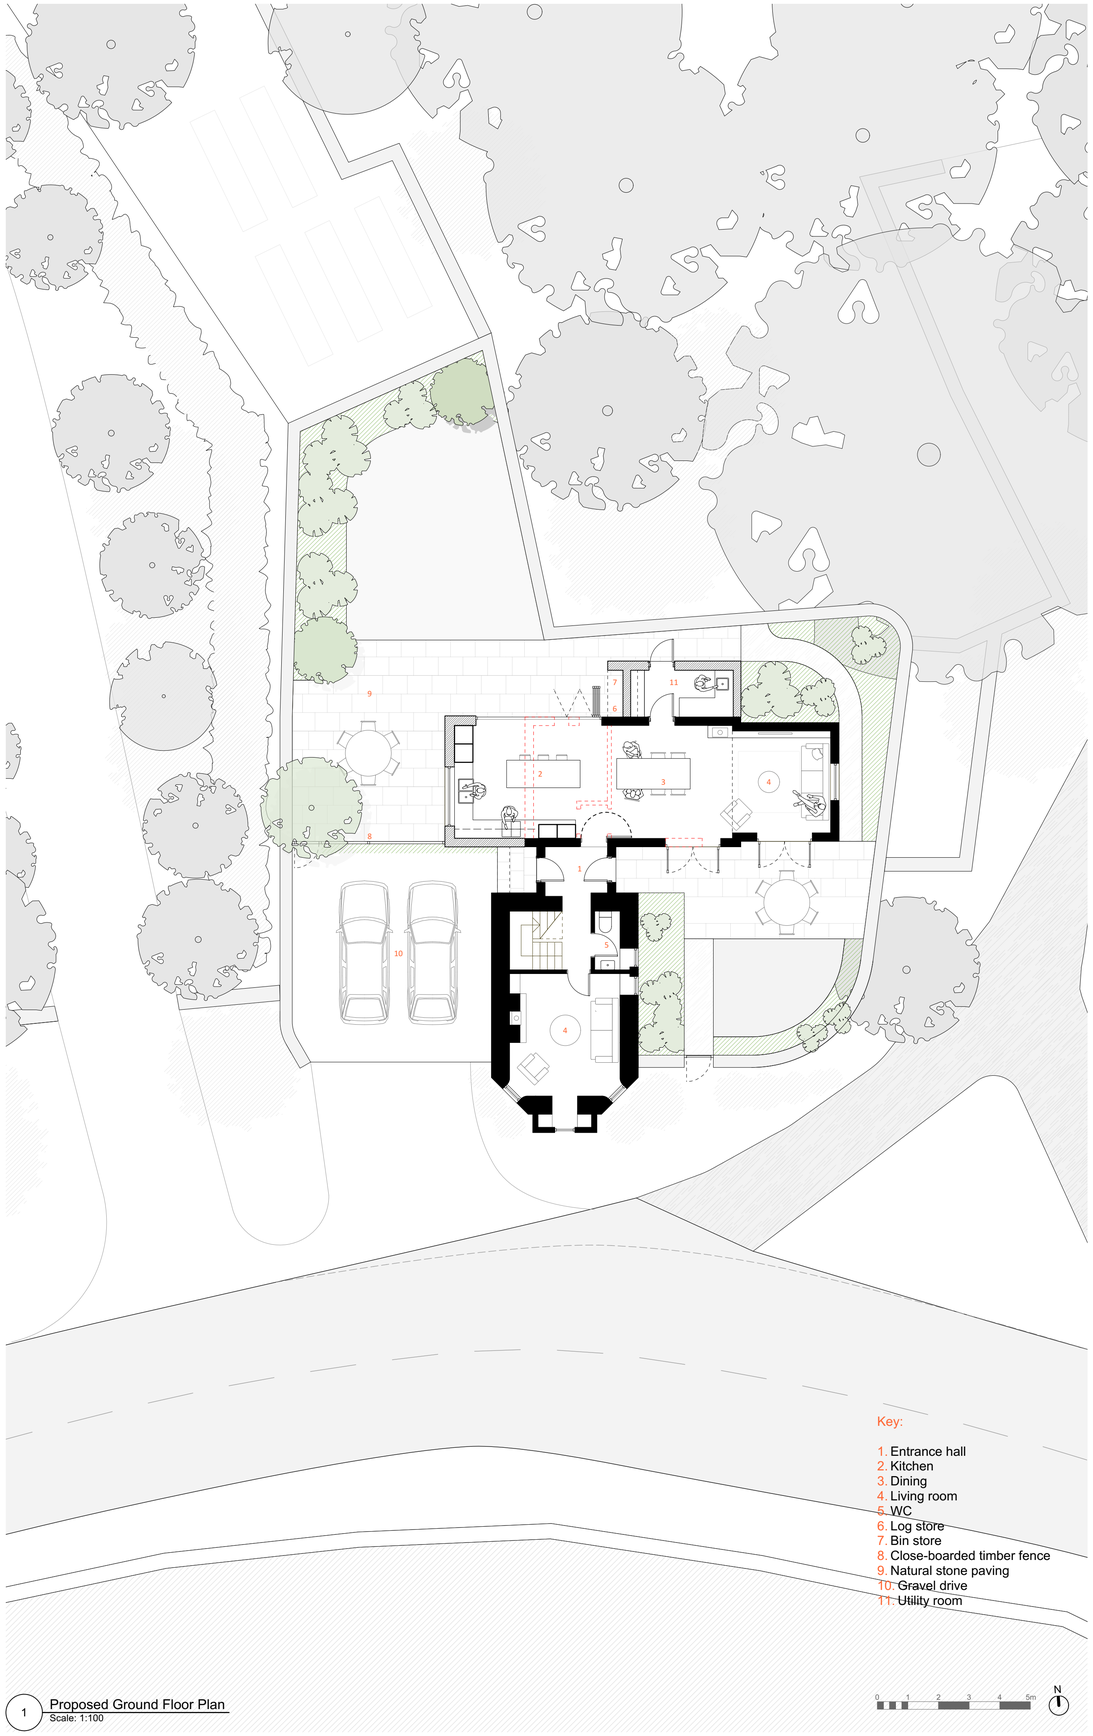

Key:

1. Entrance hall
2. Kitchen
3. Dining
4. Living room
5. WC
6. Log store
7. Bin store
8. Close-boarded timber fence
9. Natural stone paving
10. Gravel drive
11. Utility room

0 1 2 3 4 5m

N

1 Proposed Ground Floor Plan
Scale: 1:100

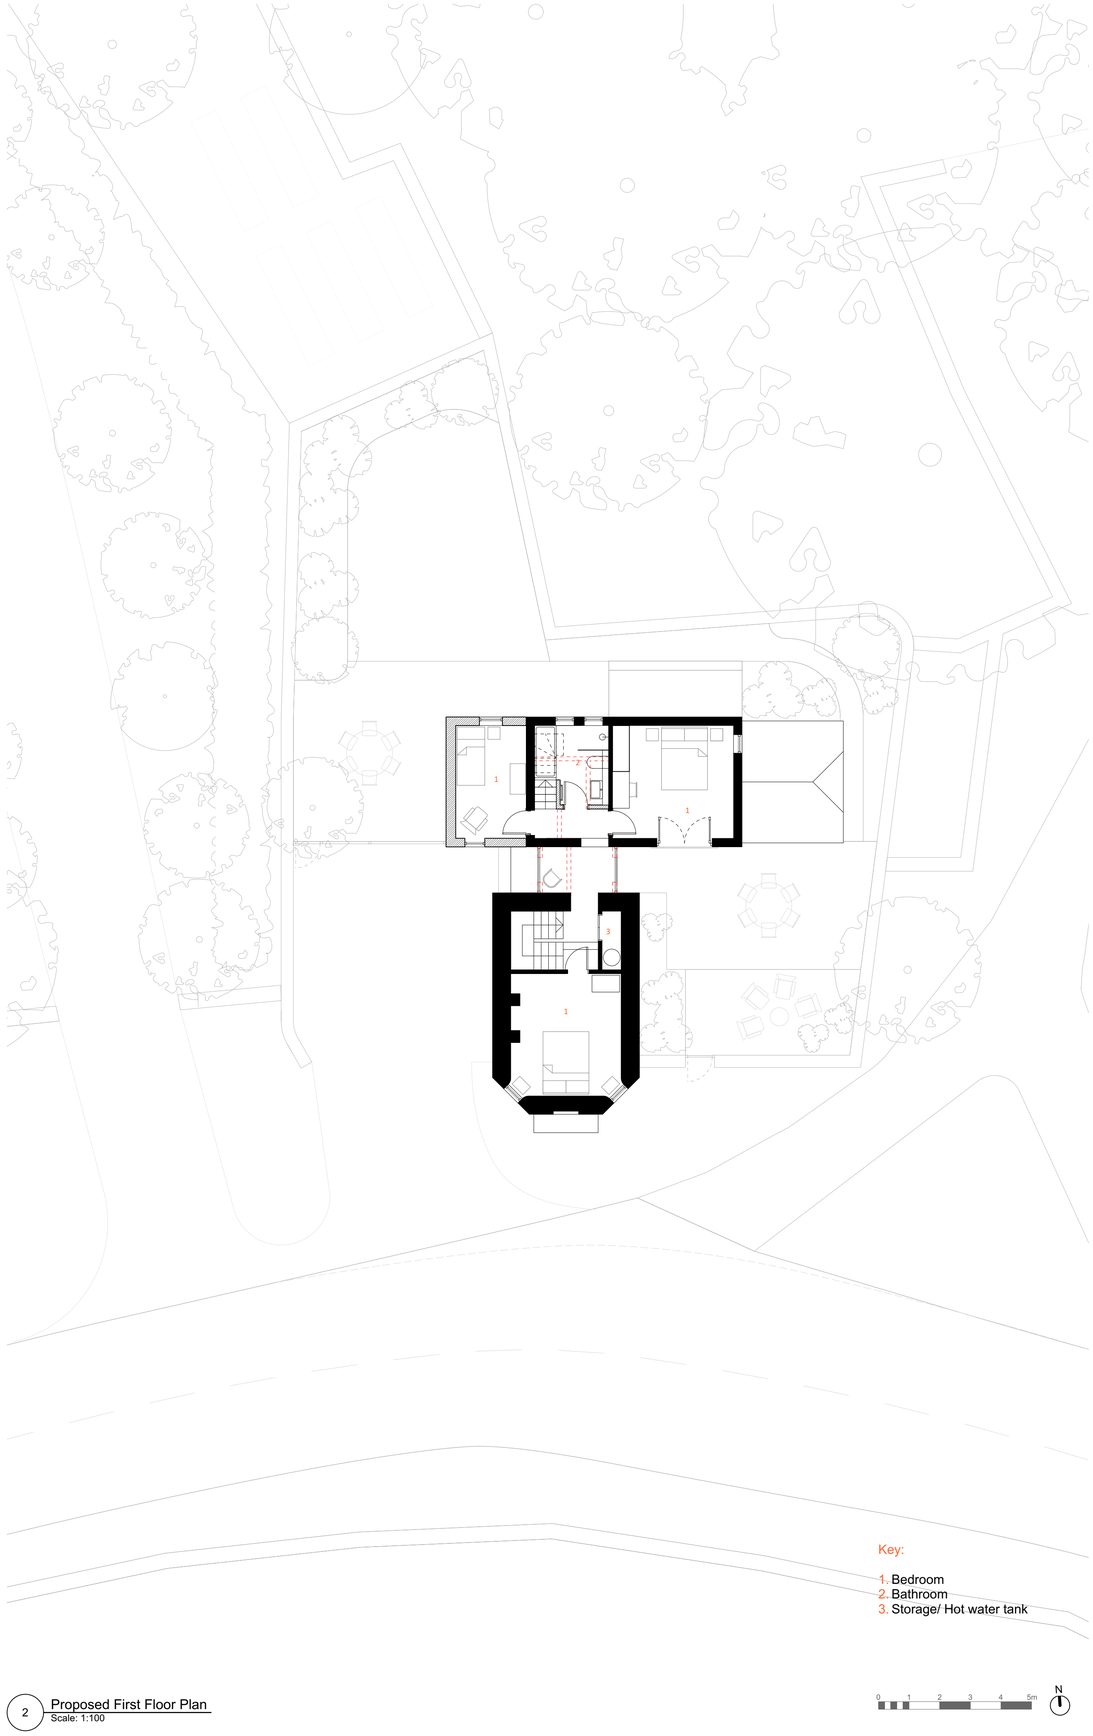

Key:

1. Bedroom
2. Bathroom
3. Storage/ Hot water tank

0 1 2 3 4 5m

N

2 Proposed First Floor Plan
Scale: 1:100

Project:
Turnpike Cottage

Drawing:
Proposed Ground & First Floor Plan

Drawing No: 033-200

Revision: G

Scale: 1:100
Date Created: 07/09/2022
Status: Planning

BAYITH
Heathrow, Brimpton Road, Baughurt, RG26 5JJ
www.bayith.co.uk
info@bayith.co.uk

Copyright © 2019. Not to be used for any purposes without consent.