
DRAWING FOR PLANNING PURPOSES ONLY.
NOT TO BE USED FOR CONSTRUCTION.


SCALE 1:50 (0, 0.5, 1, 1.5, 2 m)
SCALE 1:100 (0, 1, 2, 3, 4 m)
SCALE 1:500 (0, 5, 10, 15, 20 m)
SCALE 1:1250 (0, 10, 20, 30, 40, 50 m)




PROPOSED FRONT ELEVATION (east)
Scale 1:100

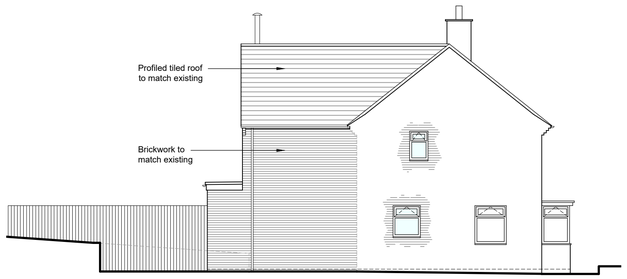


PROPOSED SIDE ELEVATION (south)
Scale 1:100

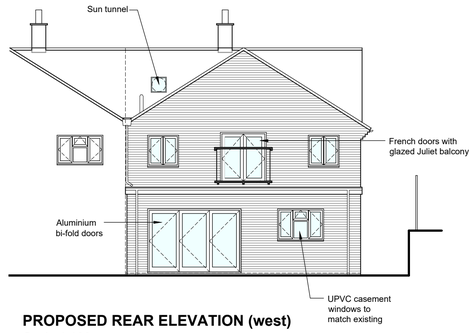


PROPOSED REAR ELEVATION (west)
Scale 1:100

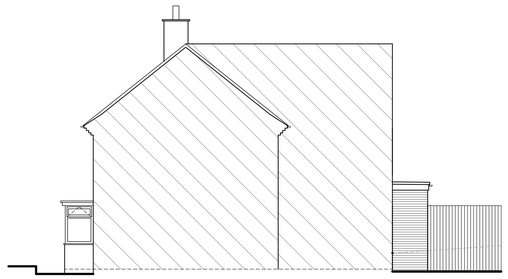


PROPOSED SIDE ELEVATION (north)
Scale 1:100

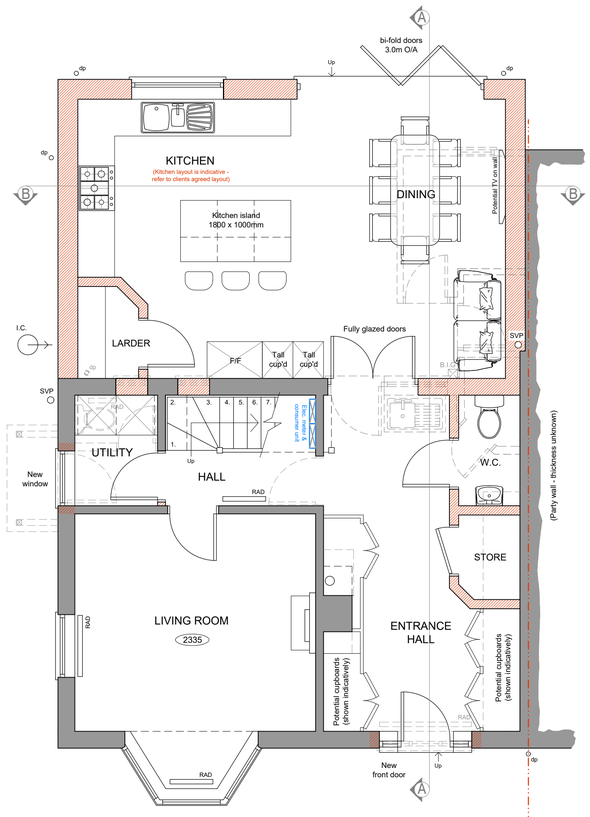

PROPOSED GROUND FLOOR LAYOUT
Scale 1:50

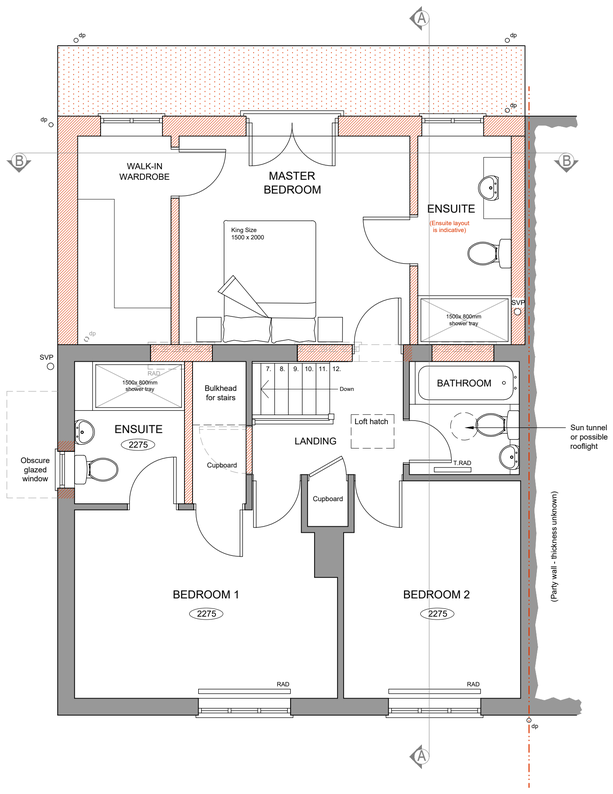


PROPOSED FIRST FLOOR LAYOUT
Scale 1:50

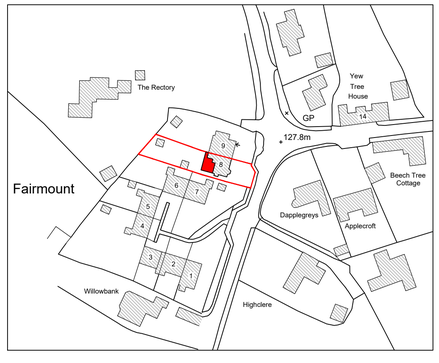


PROPOSED SITE LOCATION PLAN
Scale 1:1250




PROPOSED BLOCK PLAN
Scale 1:500

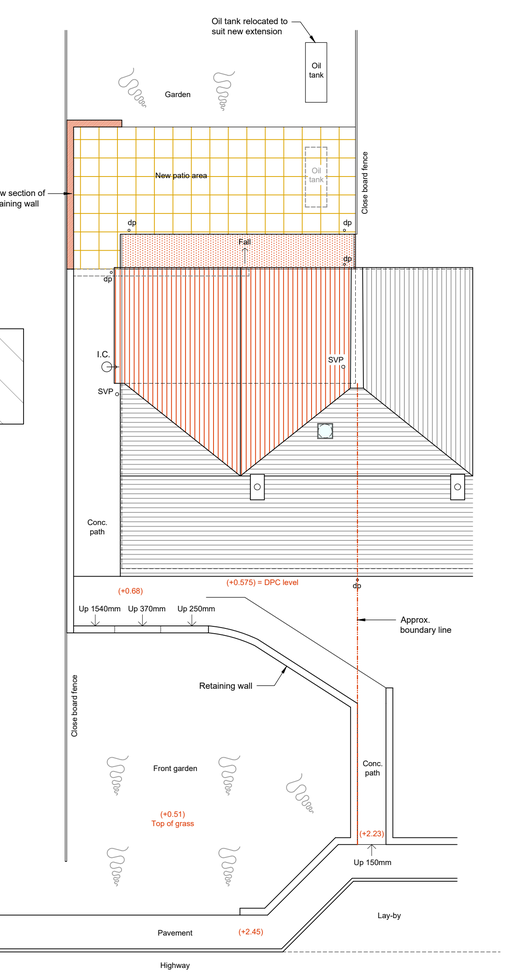

PROPOSED ROOF PLAN / SITE LAYOUT
Scale 1:100

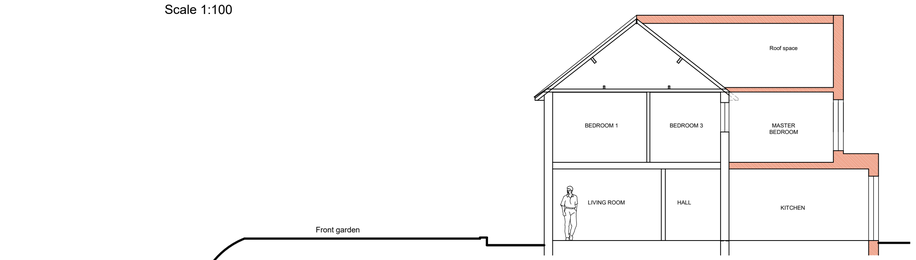

PROPOSED SECTION A - A
Scale 1:100

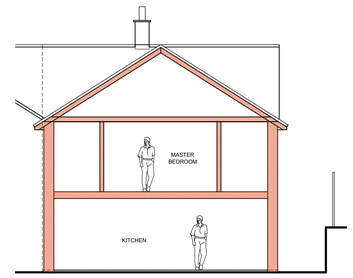

PROPOSED SECTION B - B
Scale 1:100

Tuttle architectural services
Ground Floor
6 Pelhams Court
Marlborough
Wiltshire SN8 2AG
T. 01672 518 279
E. info@tuttlearchserv.co.uk
facebook.com/tuttlearchserv
W. tuttlearchserv.co.uk

JOB TITLE
Rear Two Storey Extension & Alterations at
8 Fairmount, Kingston Road, Shalbourne, Wiltshire, SN8 3QJ
For Mr A. Dolan

DRAWING TITLE
Proposed Elevations, Ground and First Floor Layout, Roof Space Layout, Section A - A and B - B, Roof Plan / Site Layout and Block and Site Location Plan

DRAWING NUMBER	REV
8 Fairmount - Proposed - 02	B

REVISIONS
Rev 'A' - 28.11.23 - Flat roof amended to pitched roof. Timber cladding changed to brickwork - AJA
Rev 'B' - 29.01.24 - Miscellaneous amendments to site layout - AJA

SCALE	DATE	DRAWN BY	PAPER SIZE	JOB No.
As Indicated	Sept. 23	AJA	A1	1500