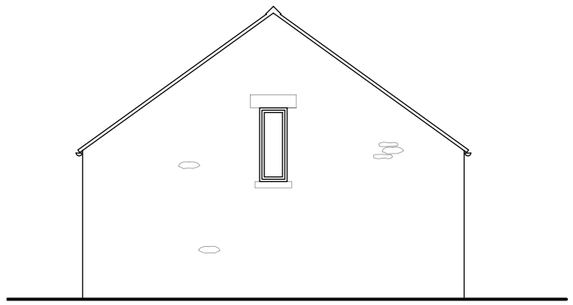

SOUTH ELEVATION

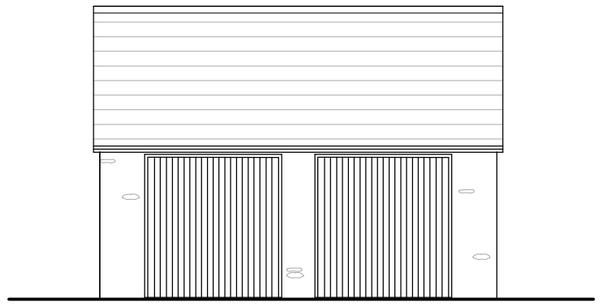

WEST ELEVATION

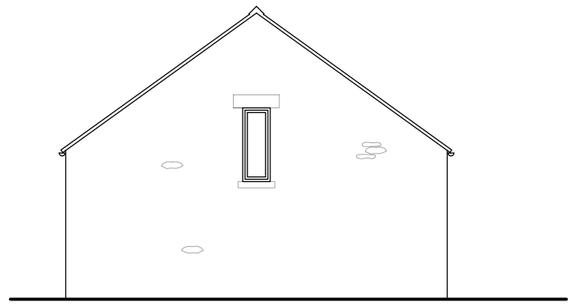

NORTH ELEVATION

Walls:
Reconstituted stone wallling - Bekstone walling in Oolite or similar

Roof: artificial stone tiles - Bradstone Cotswold Stone tiles or similar.

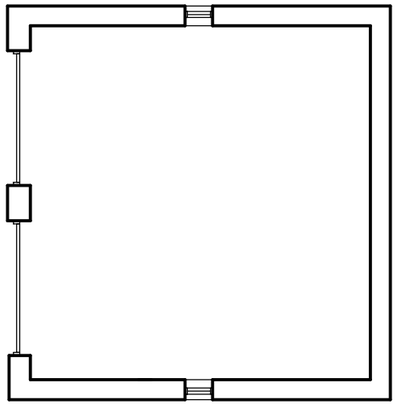

PLAN

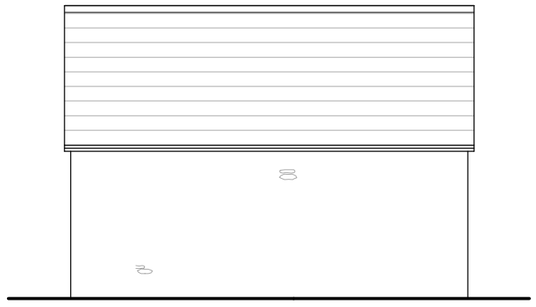

EAST ELEVATION

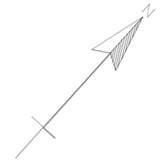

0 1 2 3 4 5

Metres

A 23.1.24 External materials added

Rev Date Notes

TOWN AND COUNTRY PLANNING DEVELOPMENT CONSULTANTS

LPC (TRULL) LTD.,
TRULL, TETBURY, GLOUCESTERSHIRE GL8 8SQ
Tel: 01285 841433 email: admin@lpctrull.com

Client
Dickenson Family

Project
The Elms, Sherston

Drawing
UNIT 3 GARAGE

Date: April 2022 Scale: 1:100 @ A3

Drawing Number
LPC 5294 PL 08 A