


GROUND FLOOR PLAN

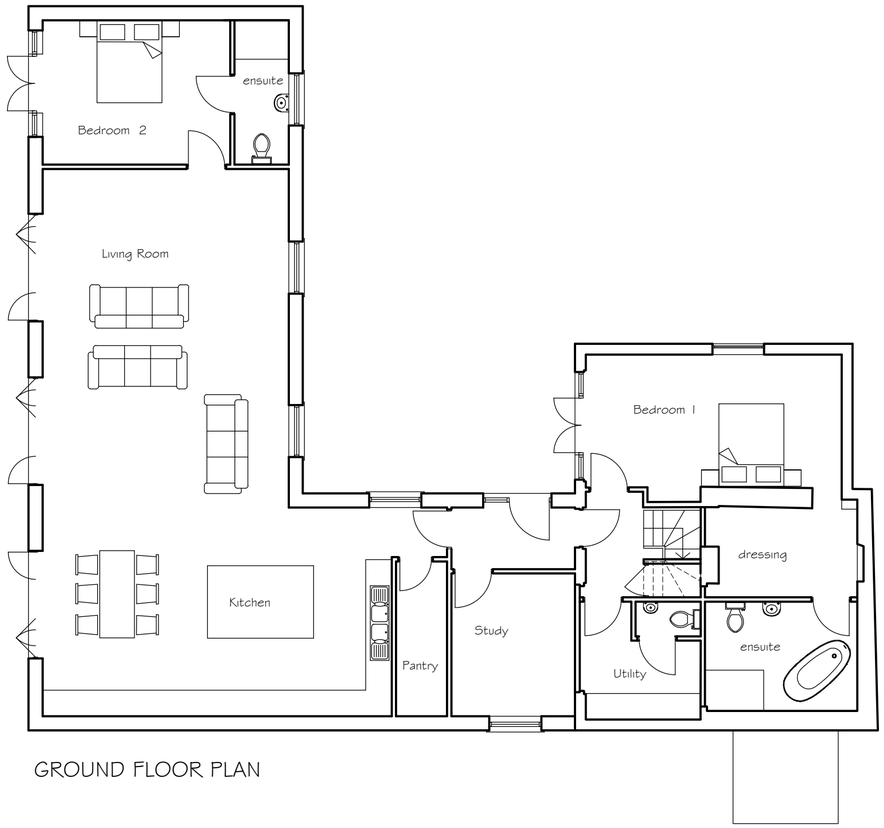


FIRST FLOOR PLAN

0 1 2 3 4 5

Metres

| Rev | Date | Notes |
|---|---|---|
| A | 23.1.24 | Raised sign following LA comment |

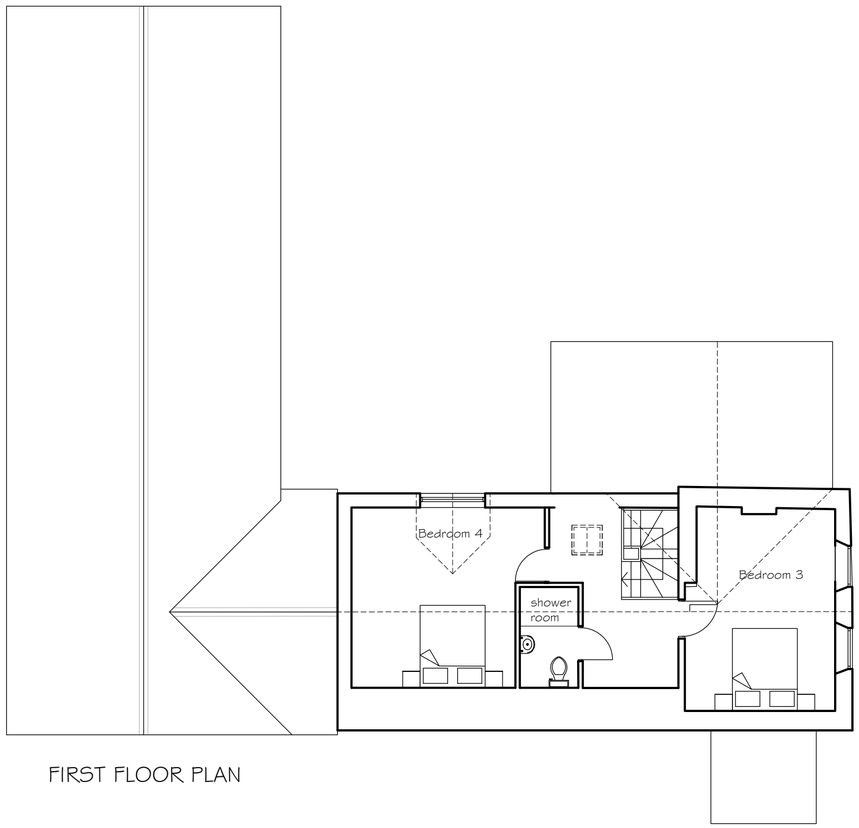
TOWN AND COUNTRY PLANNING DEVELOPMENT CONSULTANTS

LPC (TRULL) LTD.,
TRULL, TETBURY, GLOUCESTERSHIRE GL8 8SQ
Tel: 01285 841433 email: admin@lpctrull.com


Client
Dickenson Family

Project
The Elms, Sherston

Drawing
UNIT 4 PROPOSED PLANS

Date: April 2022 Scale: 1:100 @ A3

Drawing Number
LPC 5294 PL 09 A