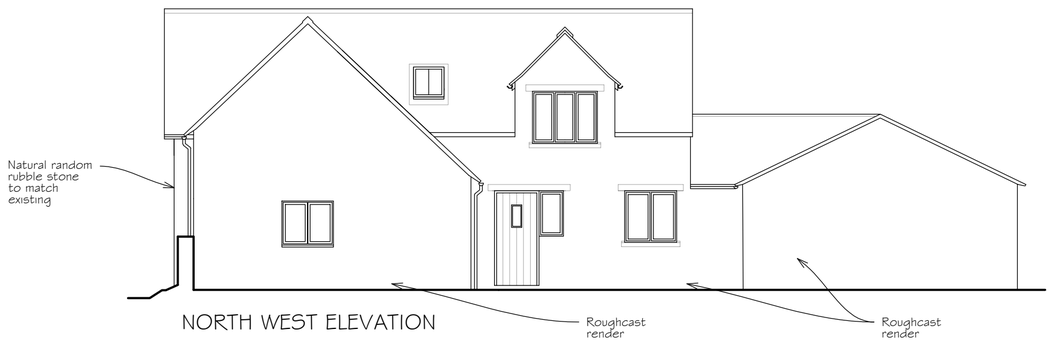

NORTH WEST ELEVATION

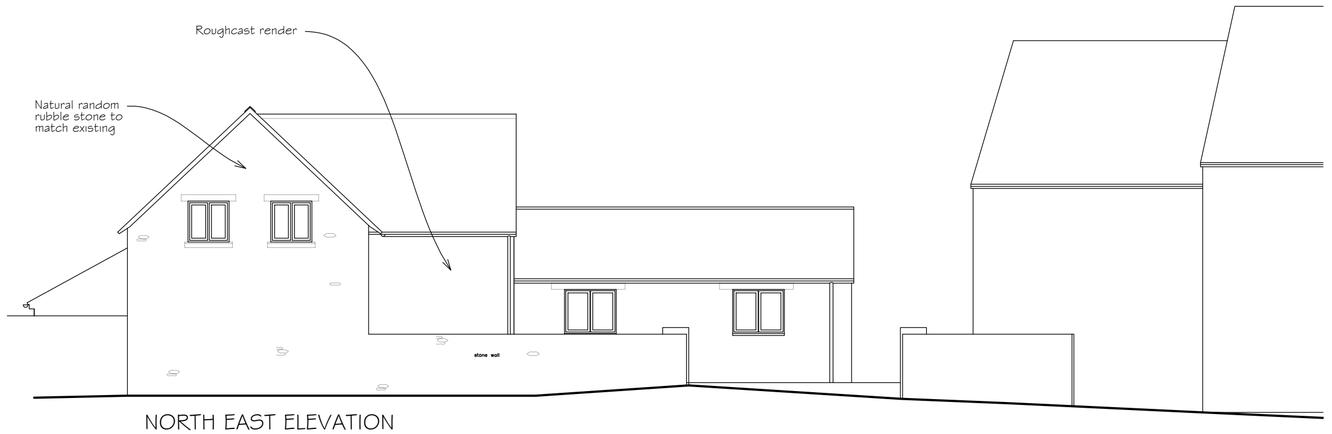

NORTH EAST ELEVATION

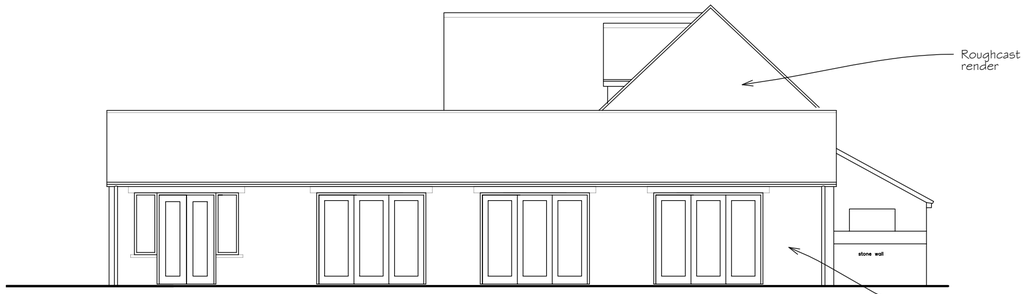

SOUTH WEST ELEVATION

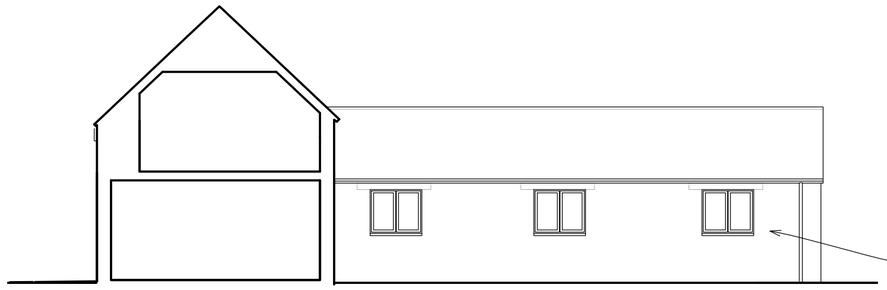

NORTH EAST INNER ELEVATION

Walls:
Reconstituted stone walling - Bekstone walling in Oolite or similar

Roughcast stone coloured render - K-Rend or similar

Roof: artificial stone tiles - Bradstone Cotswold Stone tiles or similar.

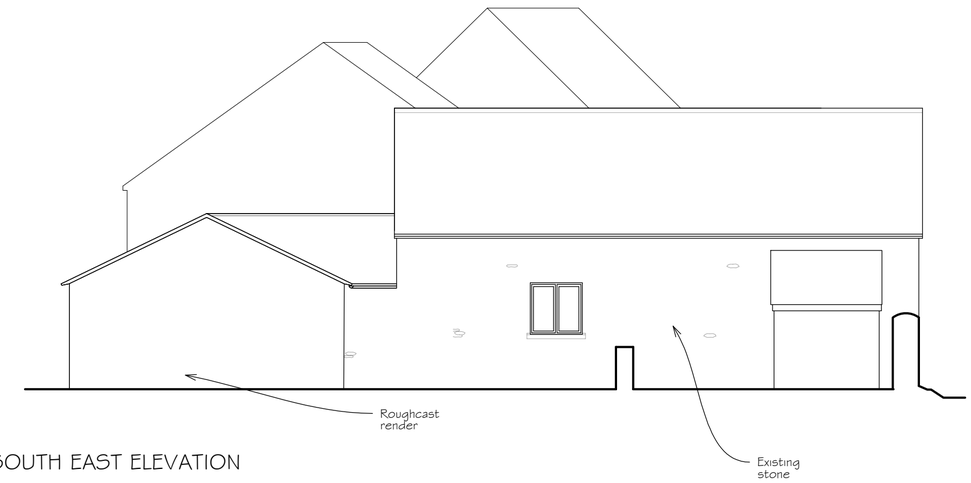

SOUTH EAST ELEVATION

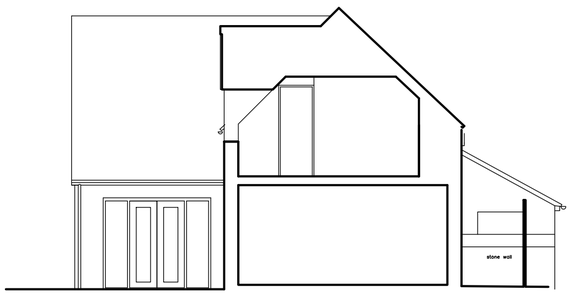

SOUTH WEST INNER ELEVATION

0 1 2 3 4 5

Metres

A 23.1.24 External materials added & redesign following LA comment
Rev Date Notes

lpc
TOWN AND COUNTRY PLANNING DEVELOPMENT CONSULTANTS

LPC (TRULL) LTD.,
TRULL, TETBURY, GLOUCESTERSHIRE GL8 8SQ
Tel: 01285 841433 email: admin@lpctrull.com

Client
Dickenson Family

Project
The Elms, Sherston

Drawing
UNIT 4 PROPOSED ELEVATIONS

Date: April 2022 Scale: 1:100 @ A3

Drawing Number
LPC 5294 PL 10 A