
*MacKenzie Osborn Design*

Architecture Conservation Planning

Tel: 01722 324758 Mob: 07818 453626

e-mail: mackenzieosborn@btinternet.com

Web: mackenzieosborndesign.com

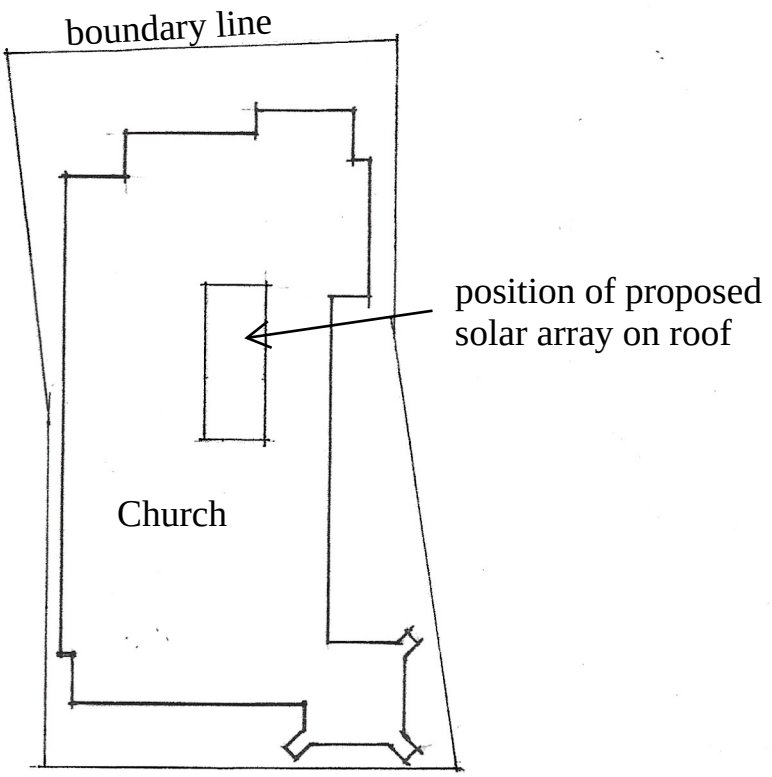


Block Plan 1:500

Job: New roof solar array
Client: United Reform Church
Fisherton St Salisbury
Dwg: Block plan
Scale: 1:500 Date: Jan 2024
Dwg No.1142/02