
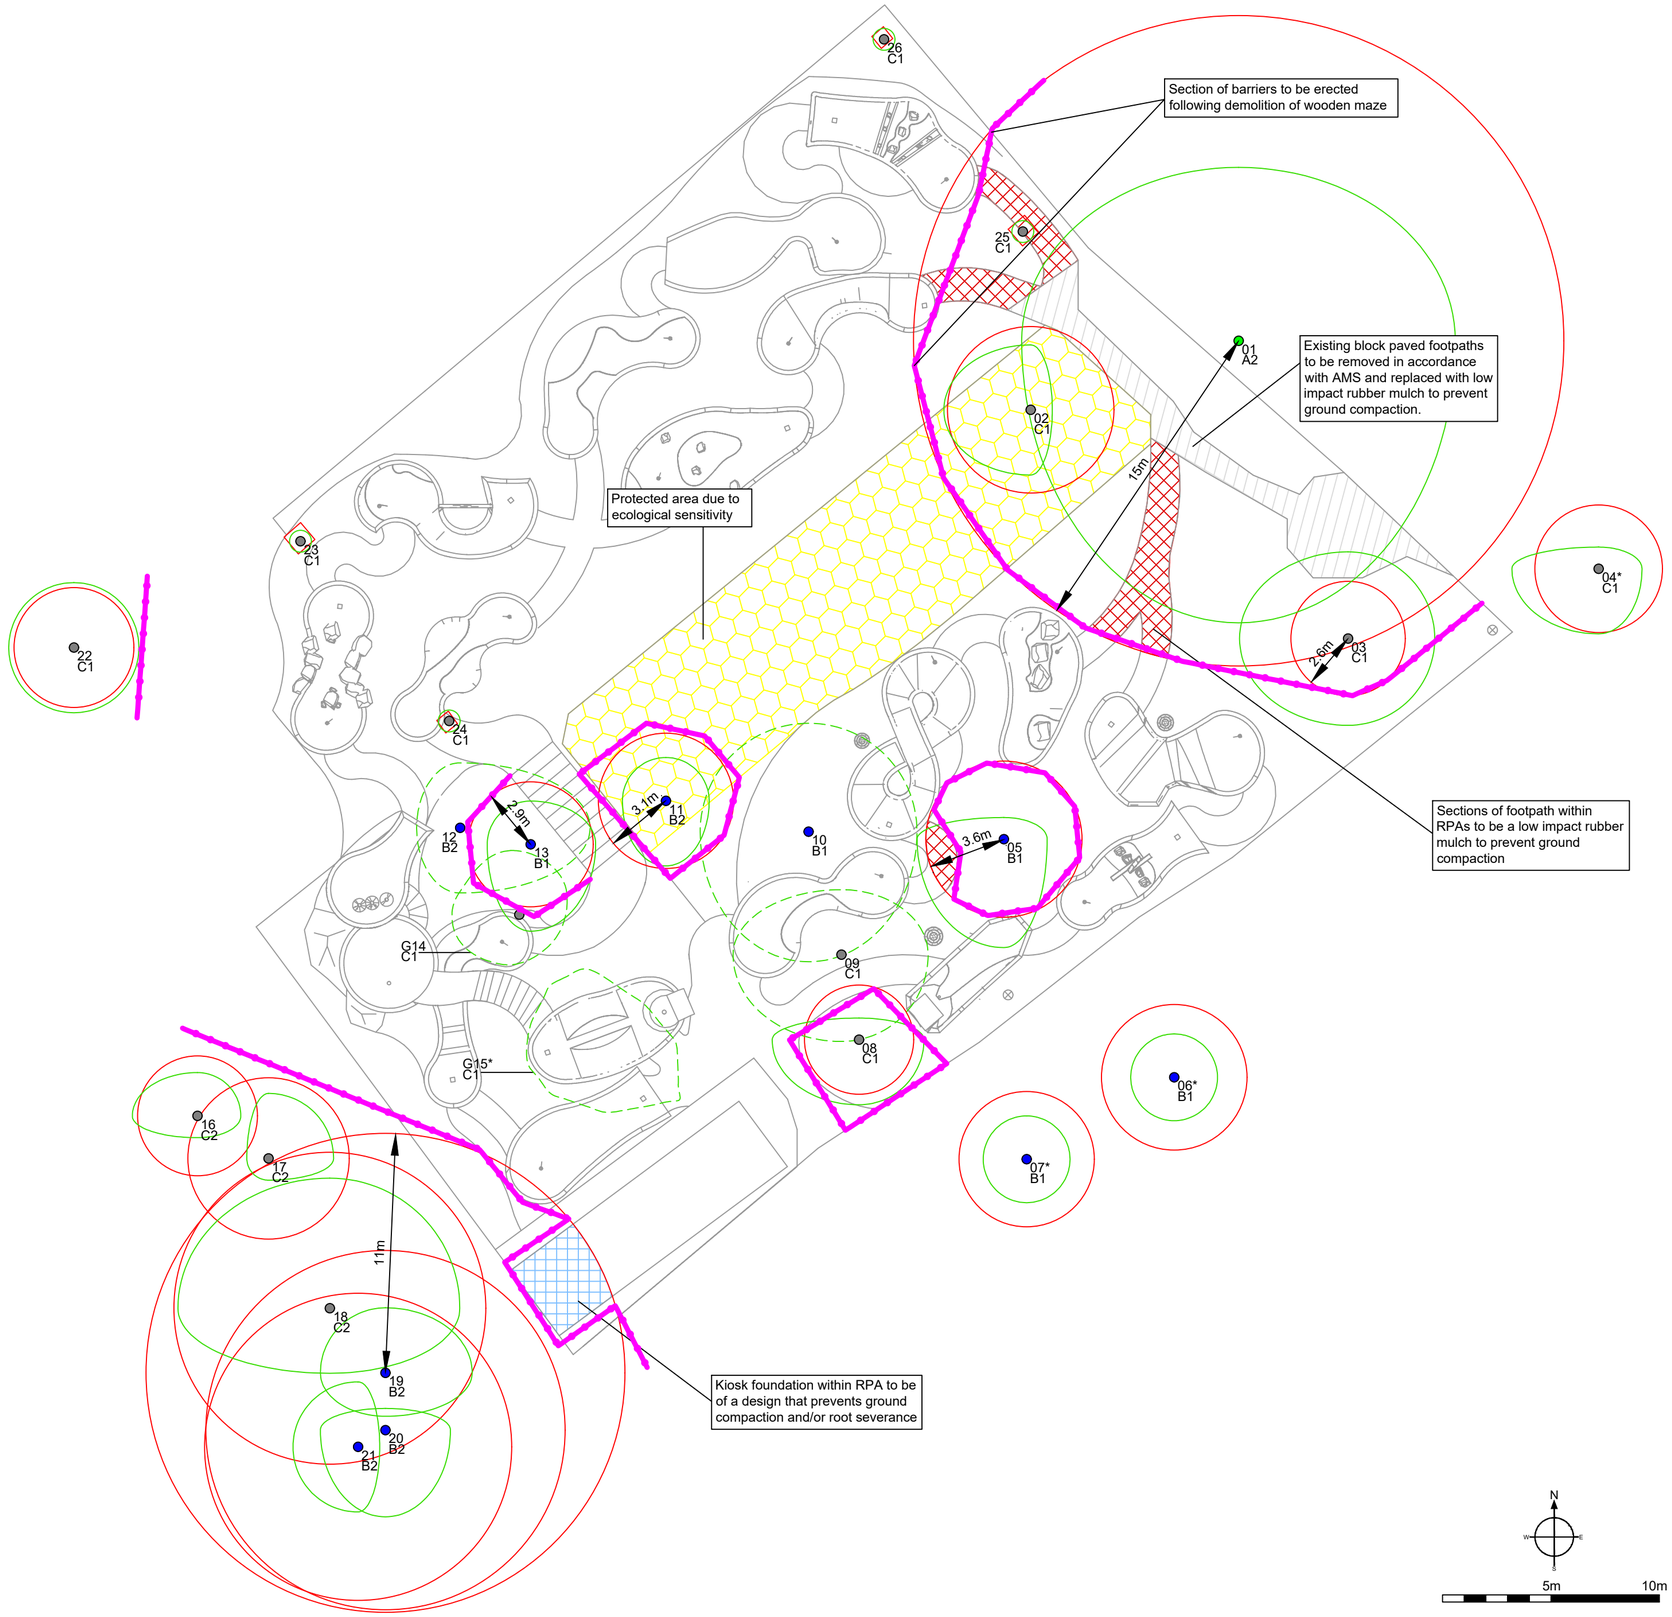


Symbol Guide

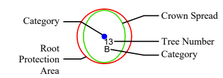

BS5837:2012 - Tree Category

- Category A Trees High Quality
- Category B Trees Moderate Quality
- Category C Trees Low Quality
- Category U Trees Poor Quality/Remove
- Proposed Tree for Removal
- Engineered foundation to prevent ground compaction and root severance within RPAs
- New footpaths within RPAS using low impact rubber mulch
- Removed in accordance with ASM and reinstated with low impact rubber mulch footpaths
- Ecological protection area with no access to construction activity
- Line of Protective Fencing

NOTE: Tree/group numbers marked with an * have approximate locations.

ASSUREDTREES

Project Name:	Longleat Center Parcs Adventure Golf
Drawing Title:	Tree Protection Plan
Drawing Number:	LCP-AdvGolf-TPP-02
Client:	Clare Winsor
Agent:	-
Date:	January 2024
Scale:	1:200 @ A2