

Ordnance Survey
Mapping contents © Crown copyright and database rights 2023 Ordnance Survey 100035207
Groundsure INSIGHTS

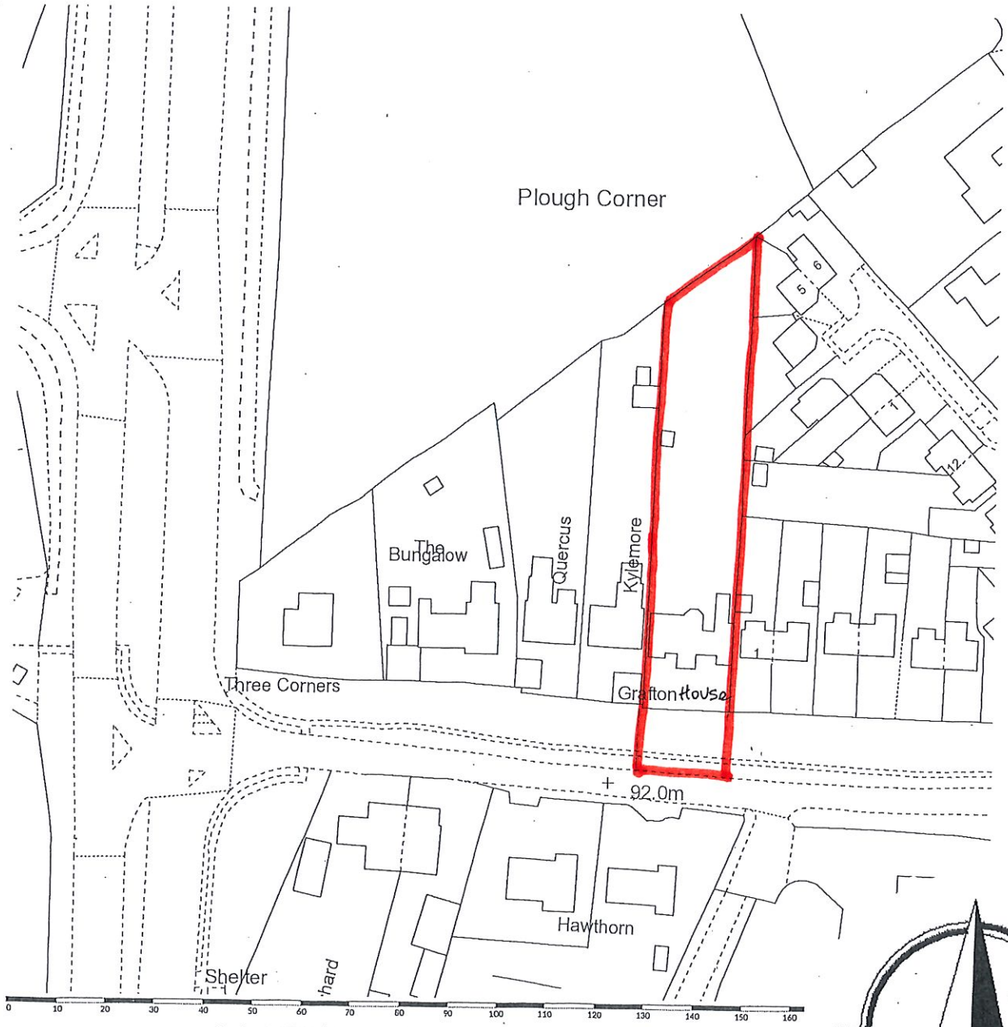

Scale: 1:1250 | Area 4Ha | Grid Reference: 391248,176468 |

LOCATION PLAN 1:1250

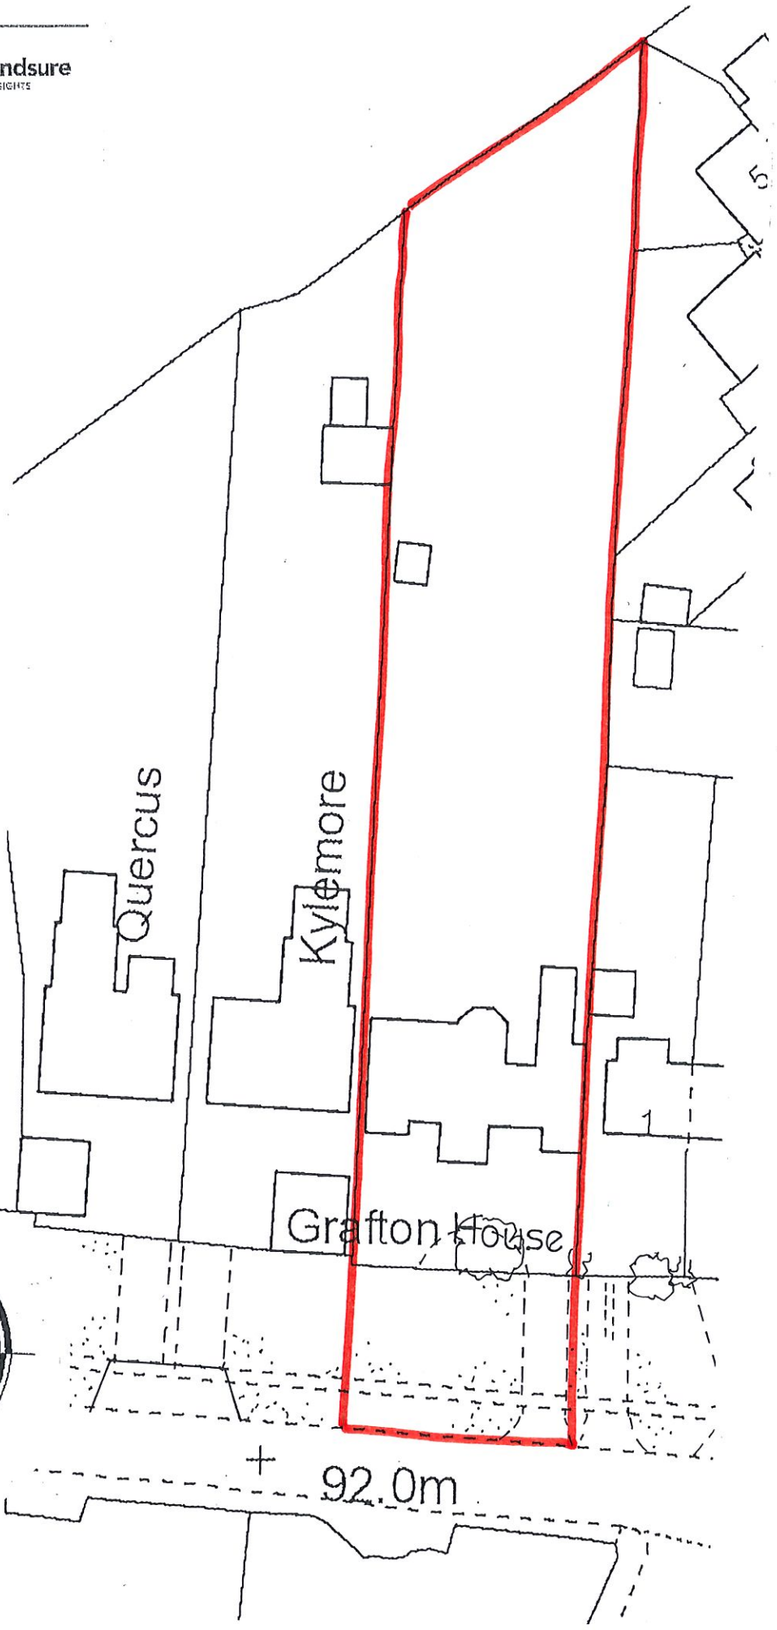

EXISTING BLOCK PLAN 1:500

© copyright

Vines & Lipscombe Design Group
Architectural & Town Planning Consultants

3 Wardour Road
Chippenham
Wiltshire SN14 0PA

Tel + 44 (0) 1249 657695
Tel + 44 (0) 7785 717665
Email vinesandlipscombe@gmail.com

Vivian A Vines MBE Vines & Lipscombe Design Group Established 1972

ARCHITECTURAL DESIGN TOWN & COUNTRY PLANNING
DEVELOPMENT PLANNING & BUILDING CONSULTANTS
RESIDENTIAL . COMMERCIAL . INDUSTRIAL . LEISURE . AGRICULTURE

Client

MR & MRS K BROWN

Site

**GRAFTON HOUSE
PLOUGH LANE
KINGTON LANGLEY
WILTSHIRE SN15 5PS**

Job Title

EXTENSIONS & ALTERATIONS TO EXISTING DWELLING

Drawing Title

SITE LOCATION PLAN & EXISTING BLOCK PLAN

Scale: 1:1250 1:500 Date: Jan 2024

Drawn: VAV Page Size: A3

Scale Bar 1:1250 0 10 20 30 40 50 60 70

Scale Bar 1:500 0 10 20 30

Drawing No 2023 - 01 - 10 Rev A