4 NO. "VELUX" ROOFLIGHTS EACH 78cm x 55mm INSTALLED TO SLOPING CEILINGS

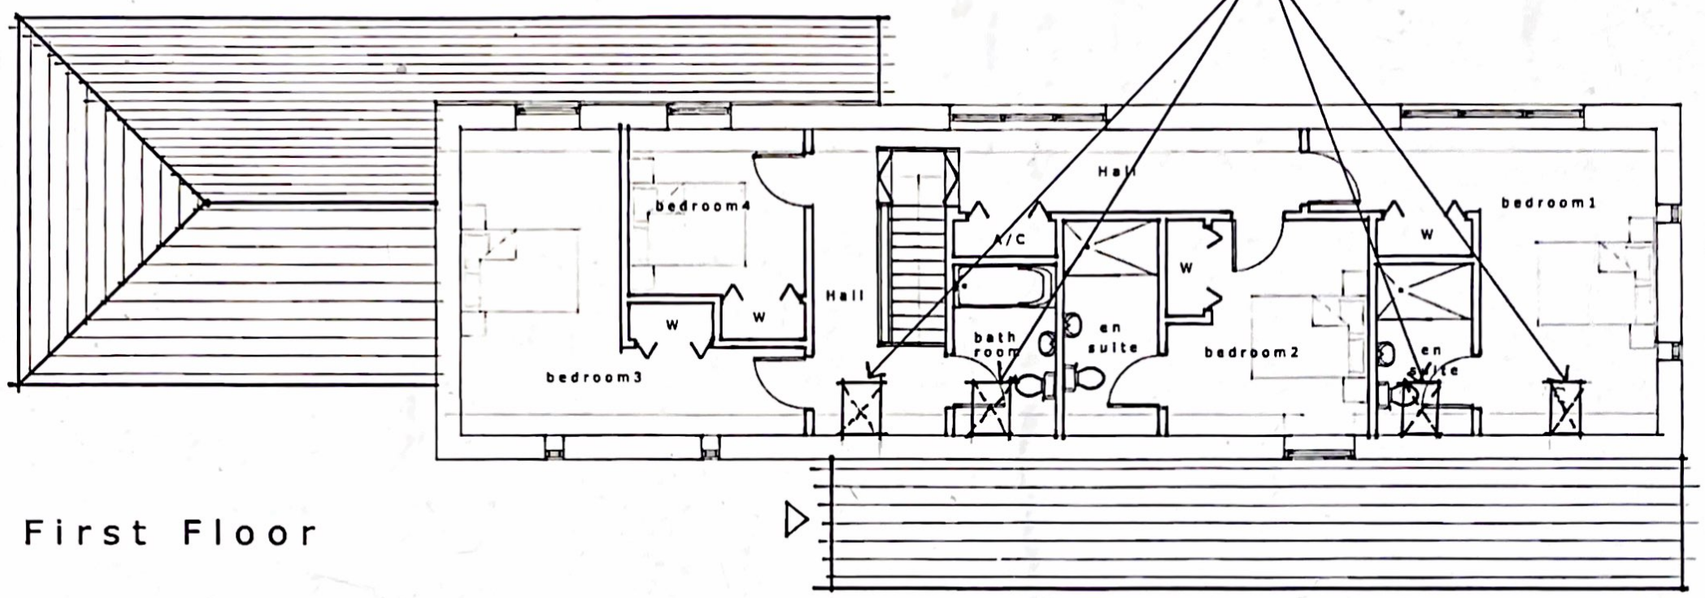

First Floor

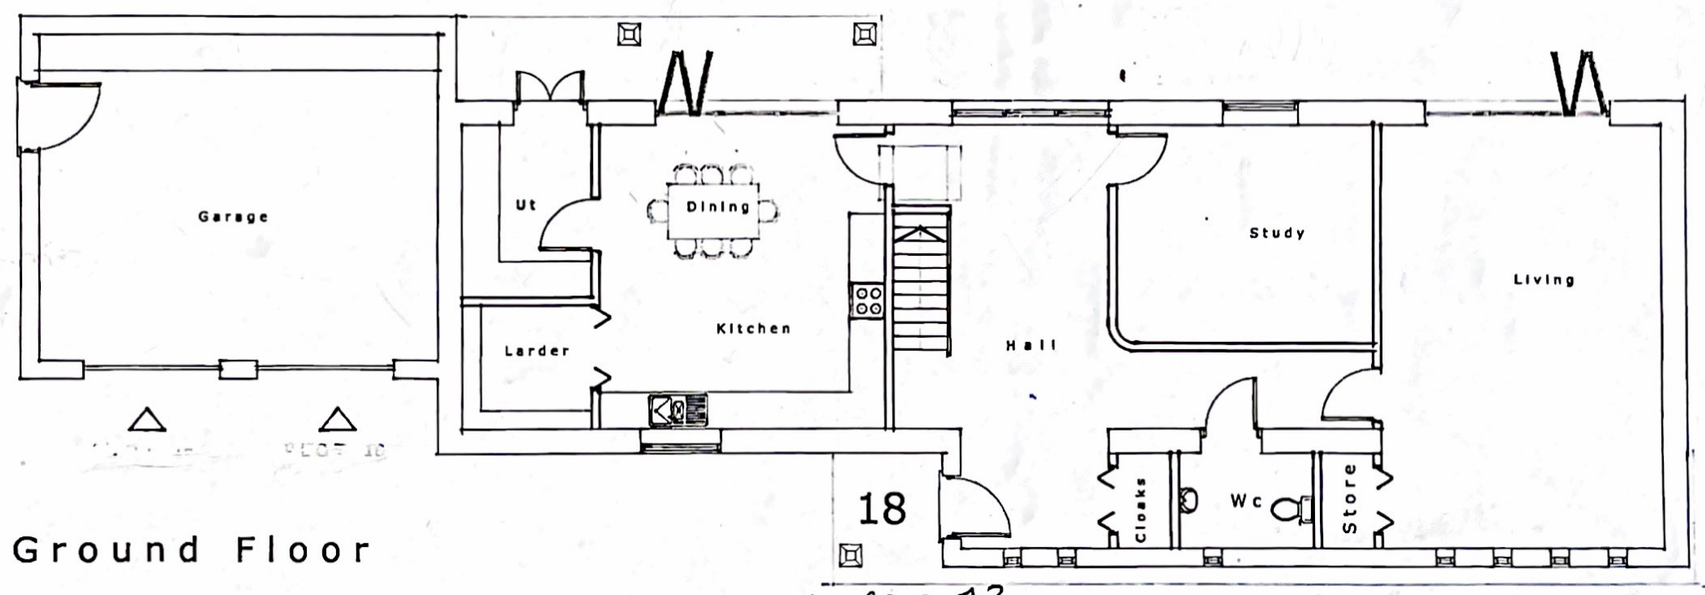

Ground Floor

1:100 @ A3

0m. 5m.

1 MANOR FARMYARD, URCHFONT

PROPOSED "VELUX" ROOFLIGHTS

DRG. NO. 3 REV-A 10.1.24

4 Bedroom + Study
GIFA = 219 SQM